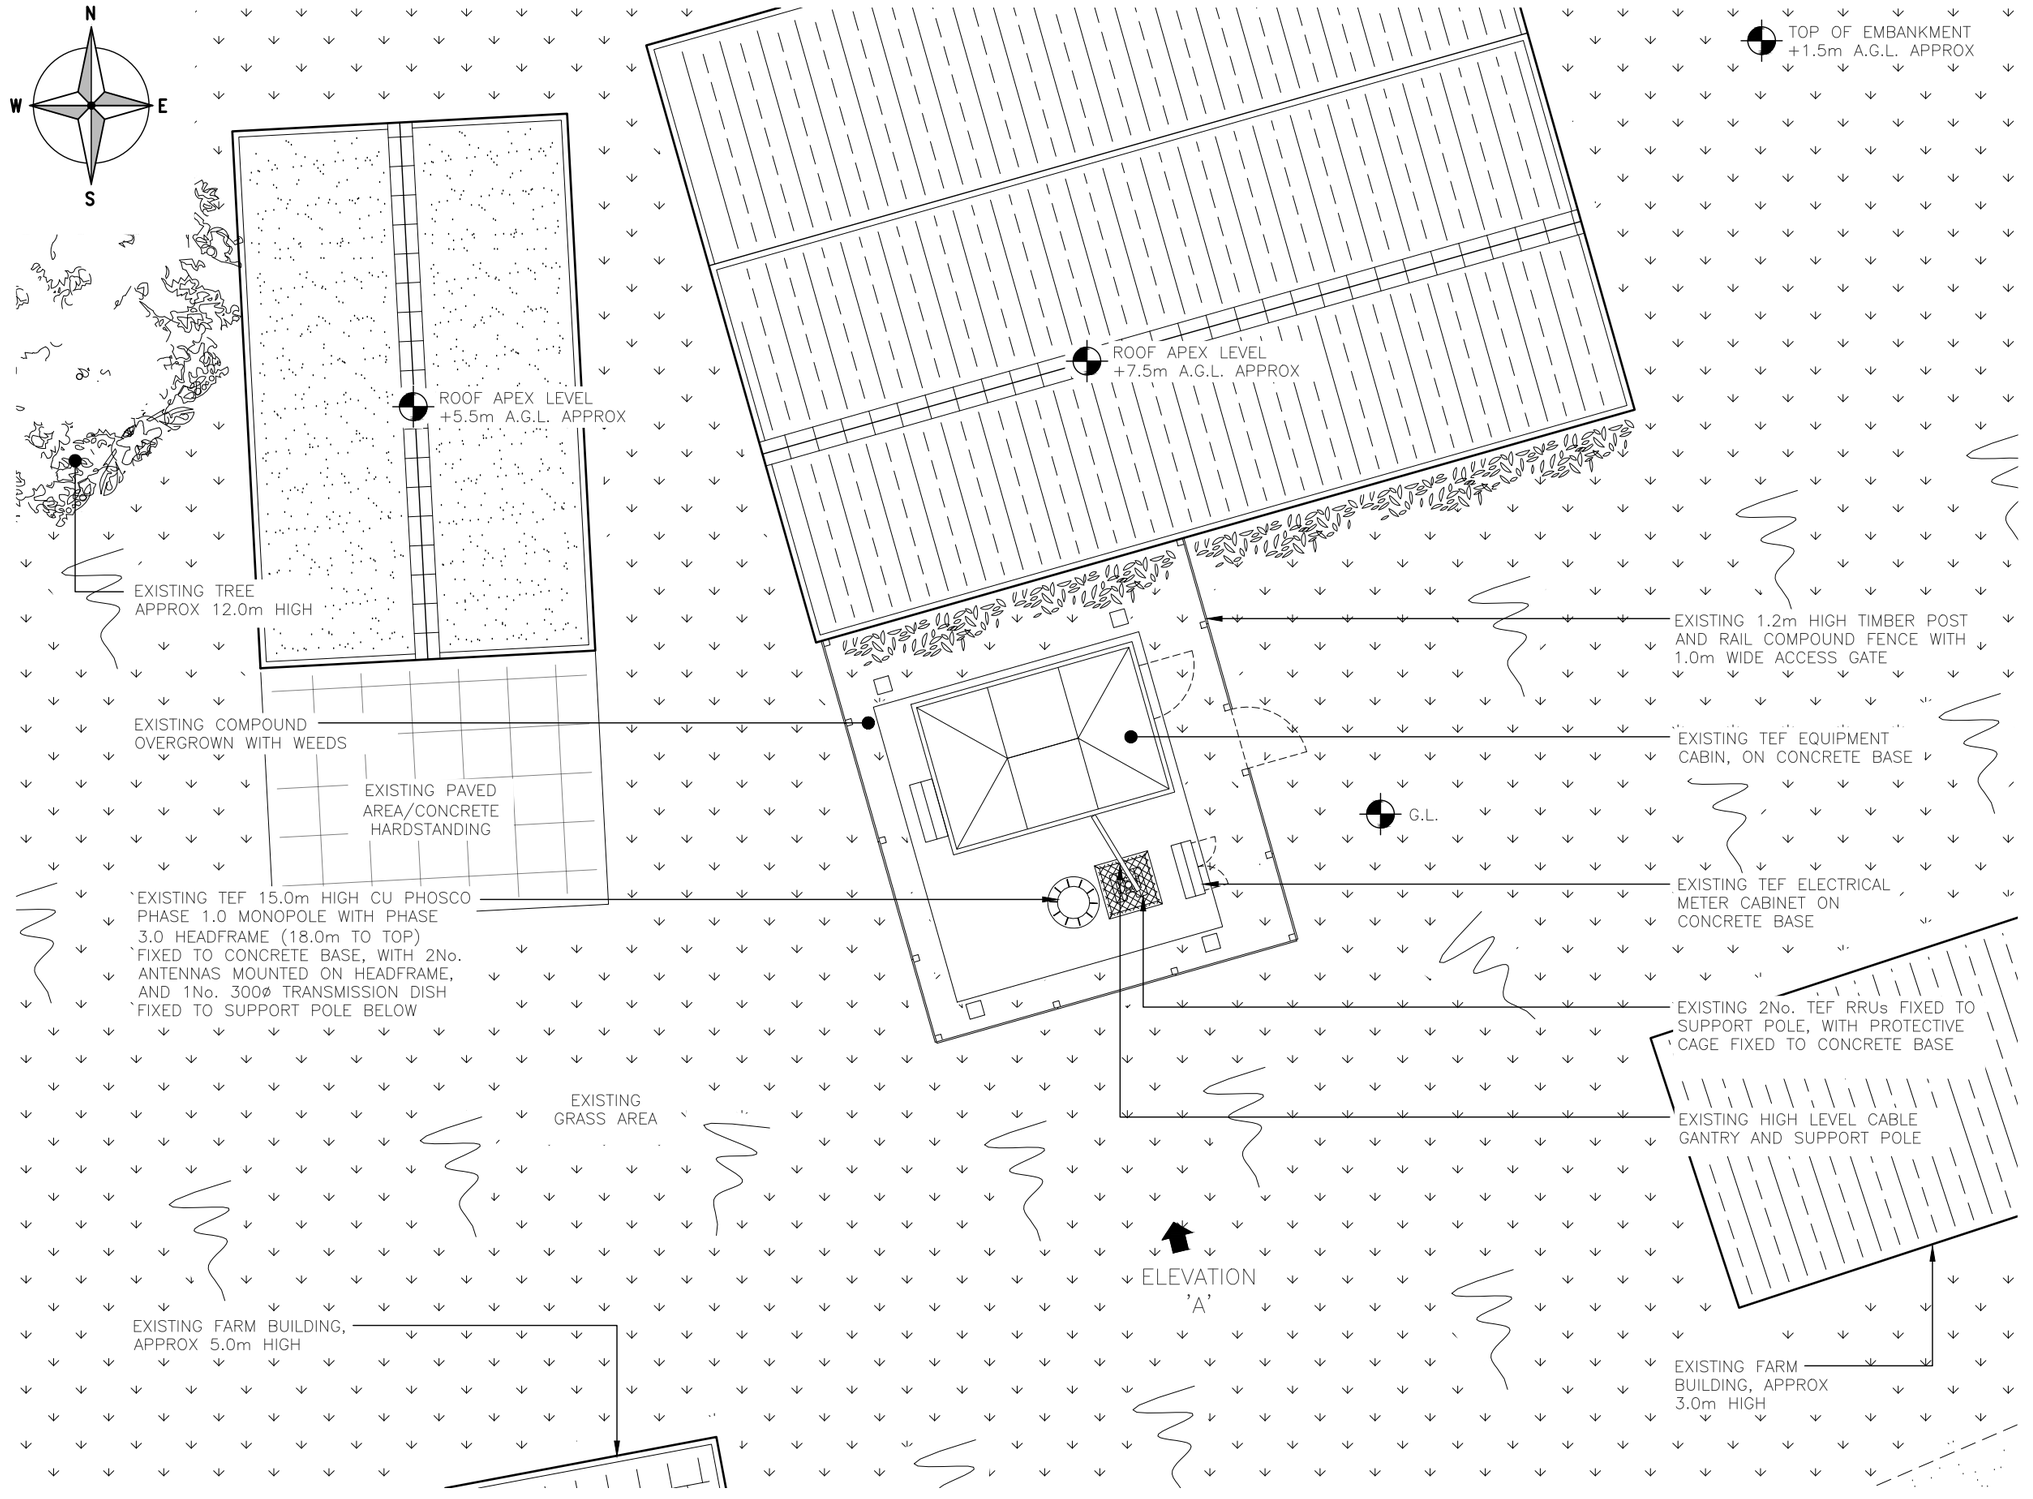


EXISTING SITE PLAN

(1:100)

5000 0 5000 10000

ORIGINAL SCALE AT A3 – 1:100

ALL DIMENSIONS IN MILLIMETRES

ALL DIMENSIONS ARE IN mm UNLESS NOTED OTHERWISE

N.G.R	E: 436401 N: 352899
CONCESSION REQUIRED	NO

NOTES:

REV	MODIFICATION	BY	CH	DATE
A	Issued for Approval	FLCS	NDS	01.10.21

8point8 support

O2

CORNERSTONE - BEACON 3

Cell Name	Opt.
WINGFIELD PARK FARM	A

Cell ID No

CTIL	TEF	VF
10748301	070482	N/A

Site Address / Contact Details

WINGFIELD PARK FARM
LYNAM ROAD, FRITCHLEY
AMBERGATE, BELPER
DERBYSHIRE
DE56 2HQ


Drawing Title: EXISTING SITE PLAN

Purpose of issue: PLANNING — Dwg Rev: A

Drawing Number: 200

Surveyed By:	Original Sheet Size:	Pack Issue:
NDS	A3	B

Drawn:	Date:	Checked:	Date:
FLCS	01.10.21	NDS	01.10.21

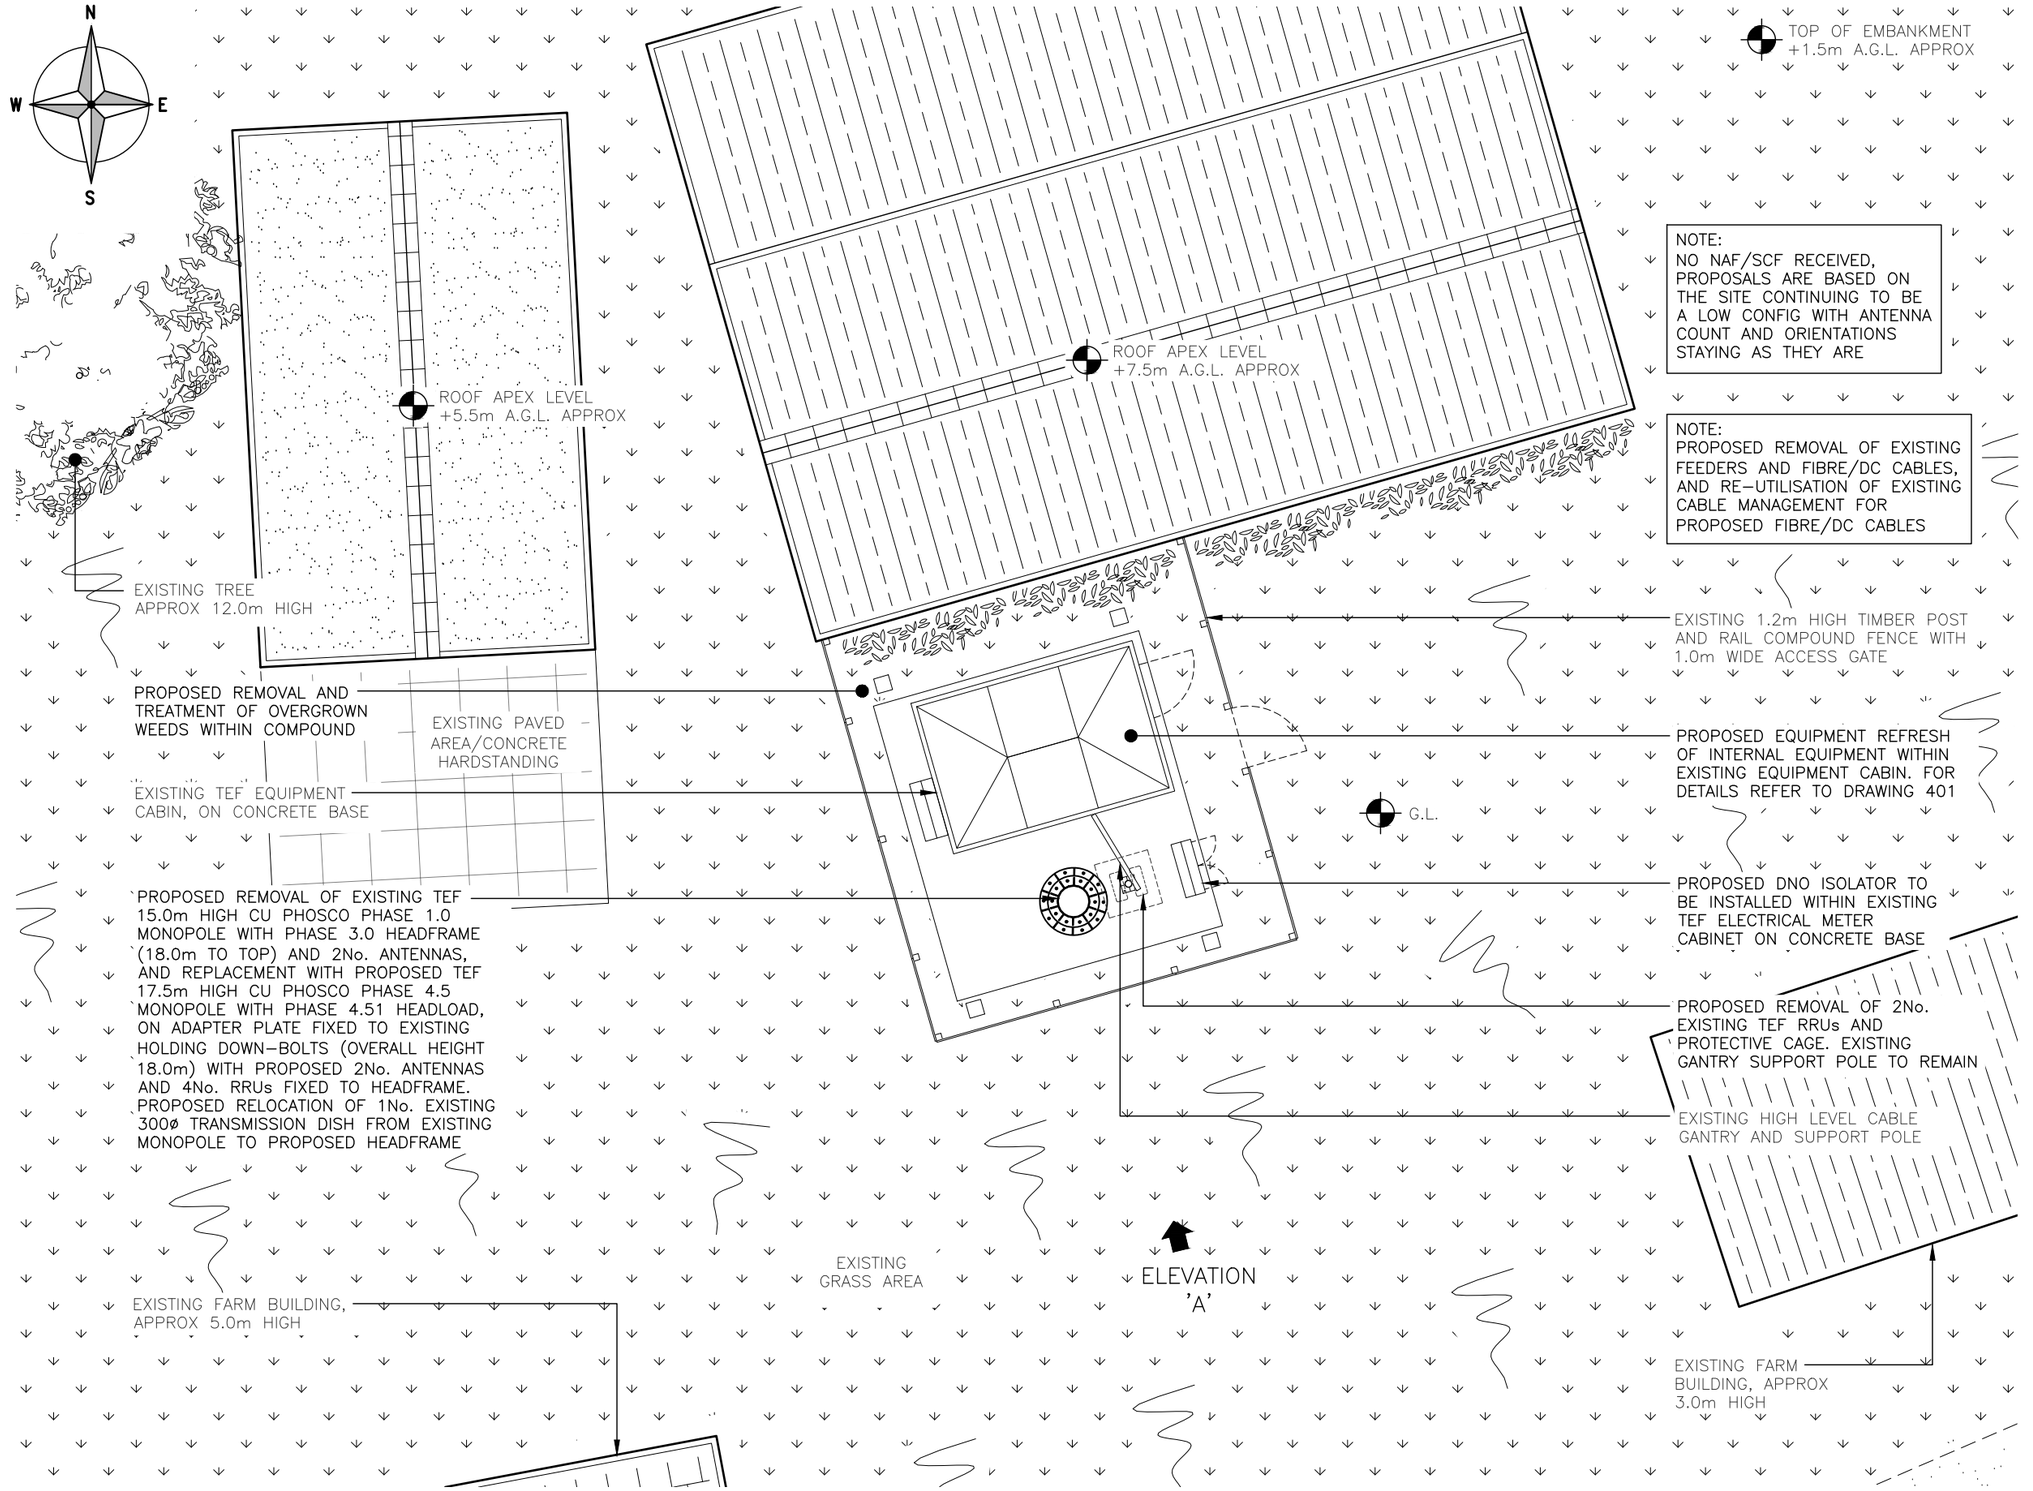

PROPOSED SITE PLAN

(1:100)

5000 0 5000 10000

ORIGINAL SCALE AT A3 – 1:100

ALL DIMENSIONS IN MILLIMETRES

The drawings comply with TEF & Vodafone Standard ICNIRP guidelines.
Designed in accordance with CORNERSTONE document: SDN0013

ALL DIMENSIONS ARE IN mm UNLESS NOTED OTHERWISE

N.G.R	E: 436401 N: 352899
CONCESSION REQUIRED	NO

NOTES:

– GDC REQUIRED

REV	MODIFICATION	BY	CH	DATE
A	Issued for Approval	FLCS	NDS	01.10.21

8point8 support

O2

CORNERSTONE - BEACON 3

Cell Name	Opt.
WINGFIELD PARK FARM	A

Cell ID No

CTIL	TEF	VF
10748301	070482	N/A

Site Address / Contact Details

WINGFIELD PARK FARM
LYNAM ROAD, FRITCHLEY
AMBERGATE, BELPER
DERBYSHIRE
DE56 2HQ


Drawing Title: PROPOSED SITE PLAN

Purpose of issue: PLANNING — Dwg Rev: A

Drawing Number: 201

Surveyed By:	Original Sheet Size:	Pack Issue:
NDS	A3	B

Drawn:	Date:	Checked:	Date:
FLCS	01.10.21	NDS	01.10.21

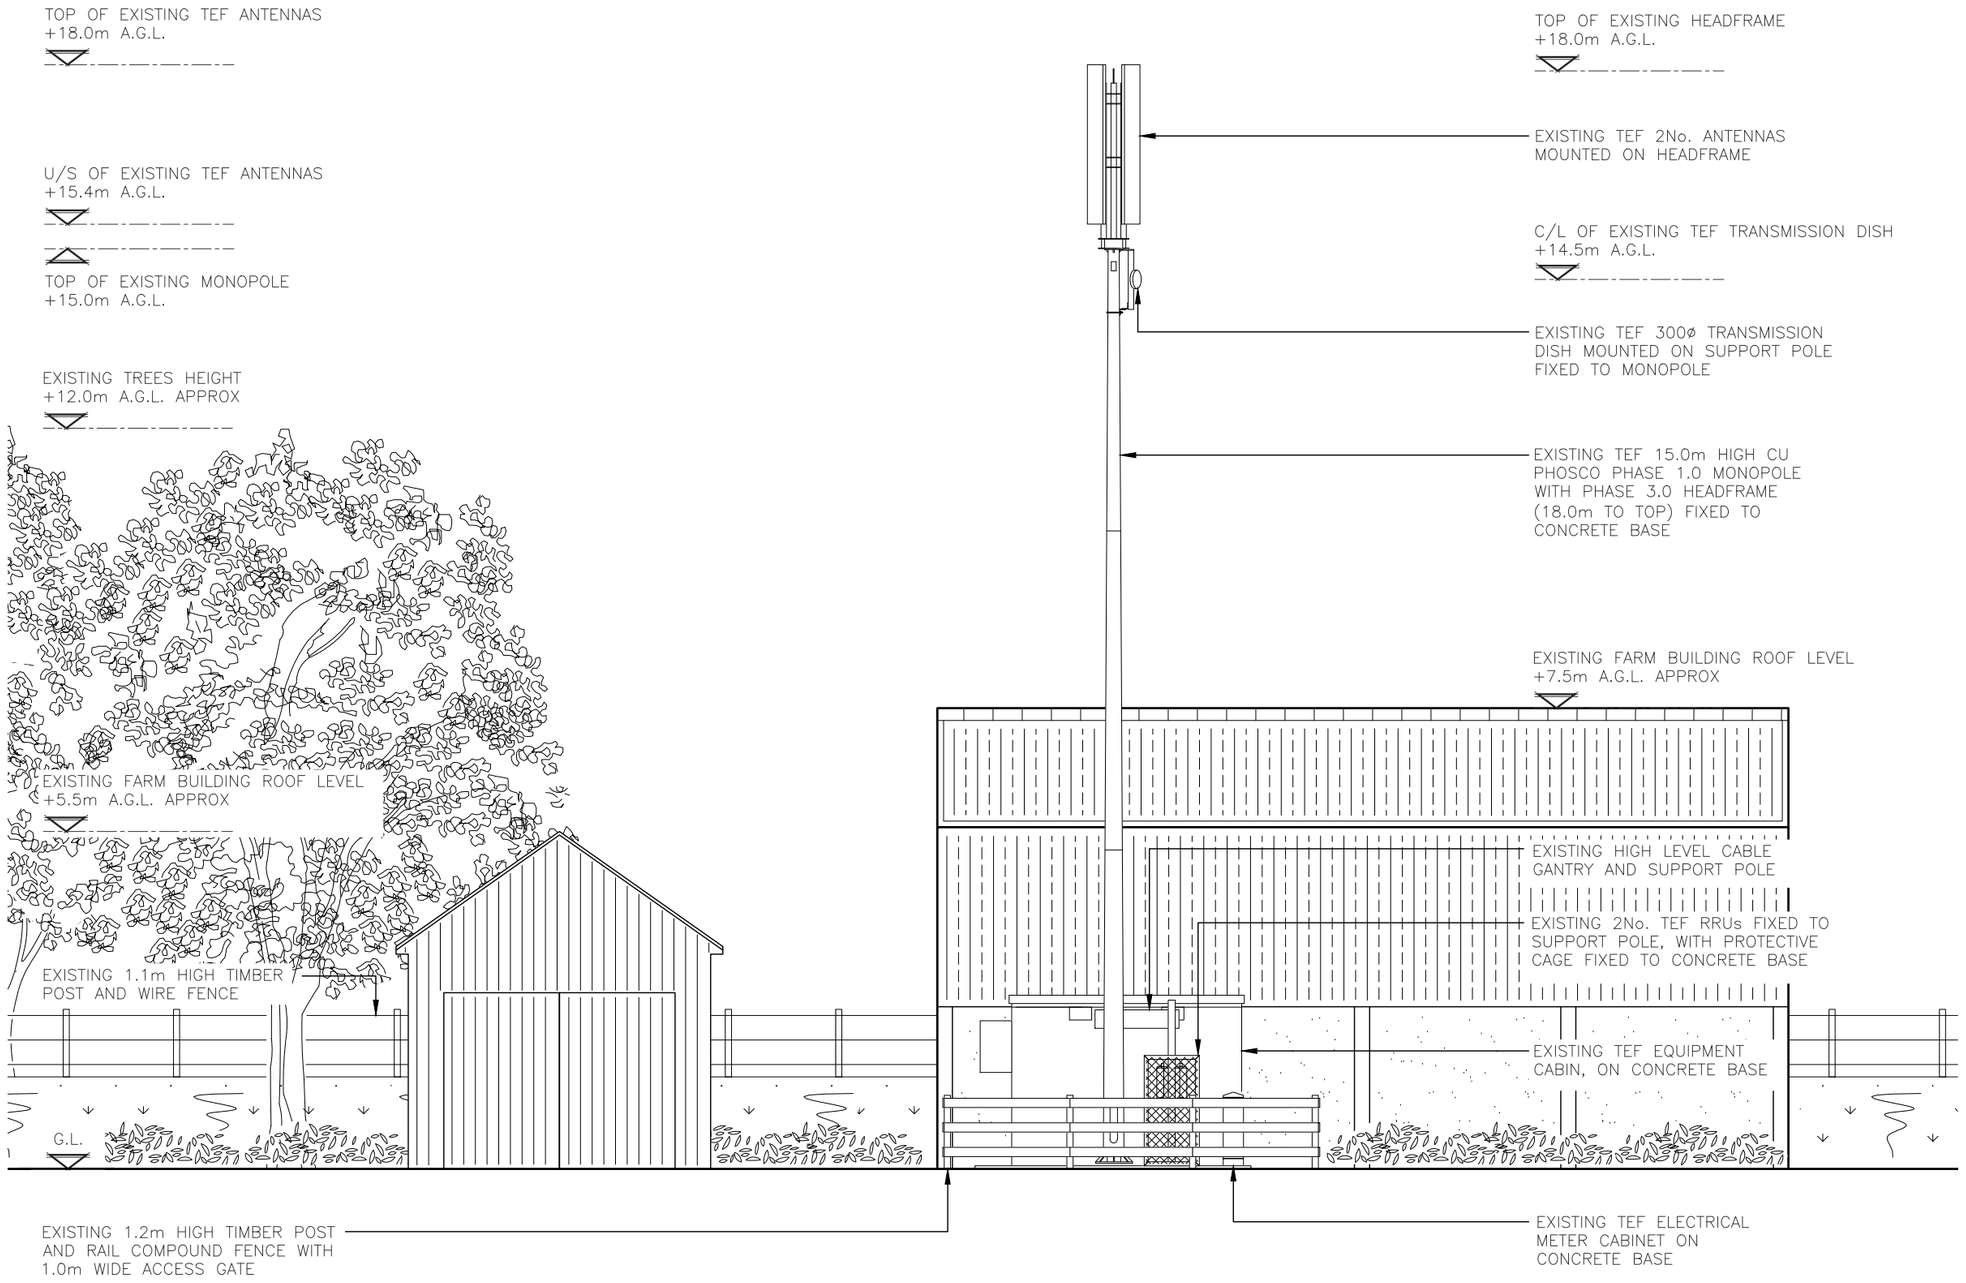

EXISTING SOUTH–EAST ELEVATION

(1:100)

5000 0 5000 10000

ORIGINAL SCALE AT A3 – 1:100

ALL DIMENSIONS IN MILLIMETRES

ALL DIMENSIONS ARE IN mm UNLESS NOTED OTHERWISE

N.G.R	E: 436401 N: 352899
CONCESSION REQUIRED	NO

NOTES:

REV	MODIFICATION	BY	CH	DATE
A	Issued for Approval	FLCS	NDS	01.10.21

8point8 support

O2

CORNERSTONE - BEACON 3

Cell Name	Opt.
WINGFIELD PARK FARM	A

Cell ID No

CTIL	TEF	VF
10748301	070482	N/A


Site Address / Contact Details

WINGFIELD PARK FARM
LYNAM ROAD, FRITCHLEY
AMBERGATE, BELPER
DERBYSHIRE
DE56 2HQ

Drawing Title:
EXISTING SITE ELEVATION 'A'

Purpose of issue:	Dwg Rev:
PLANNING	A

Drawing Number:				Pack Issue:
300				B
Surveyed By: NDS		Original Sheet Size: A3		
Drawn: FLCS	Date: 01.10.21	Checked: NDS	Date: 01.10.21	

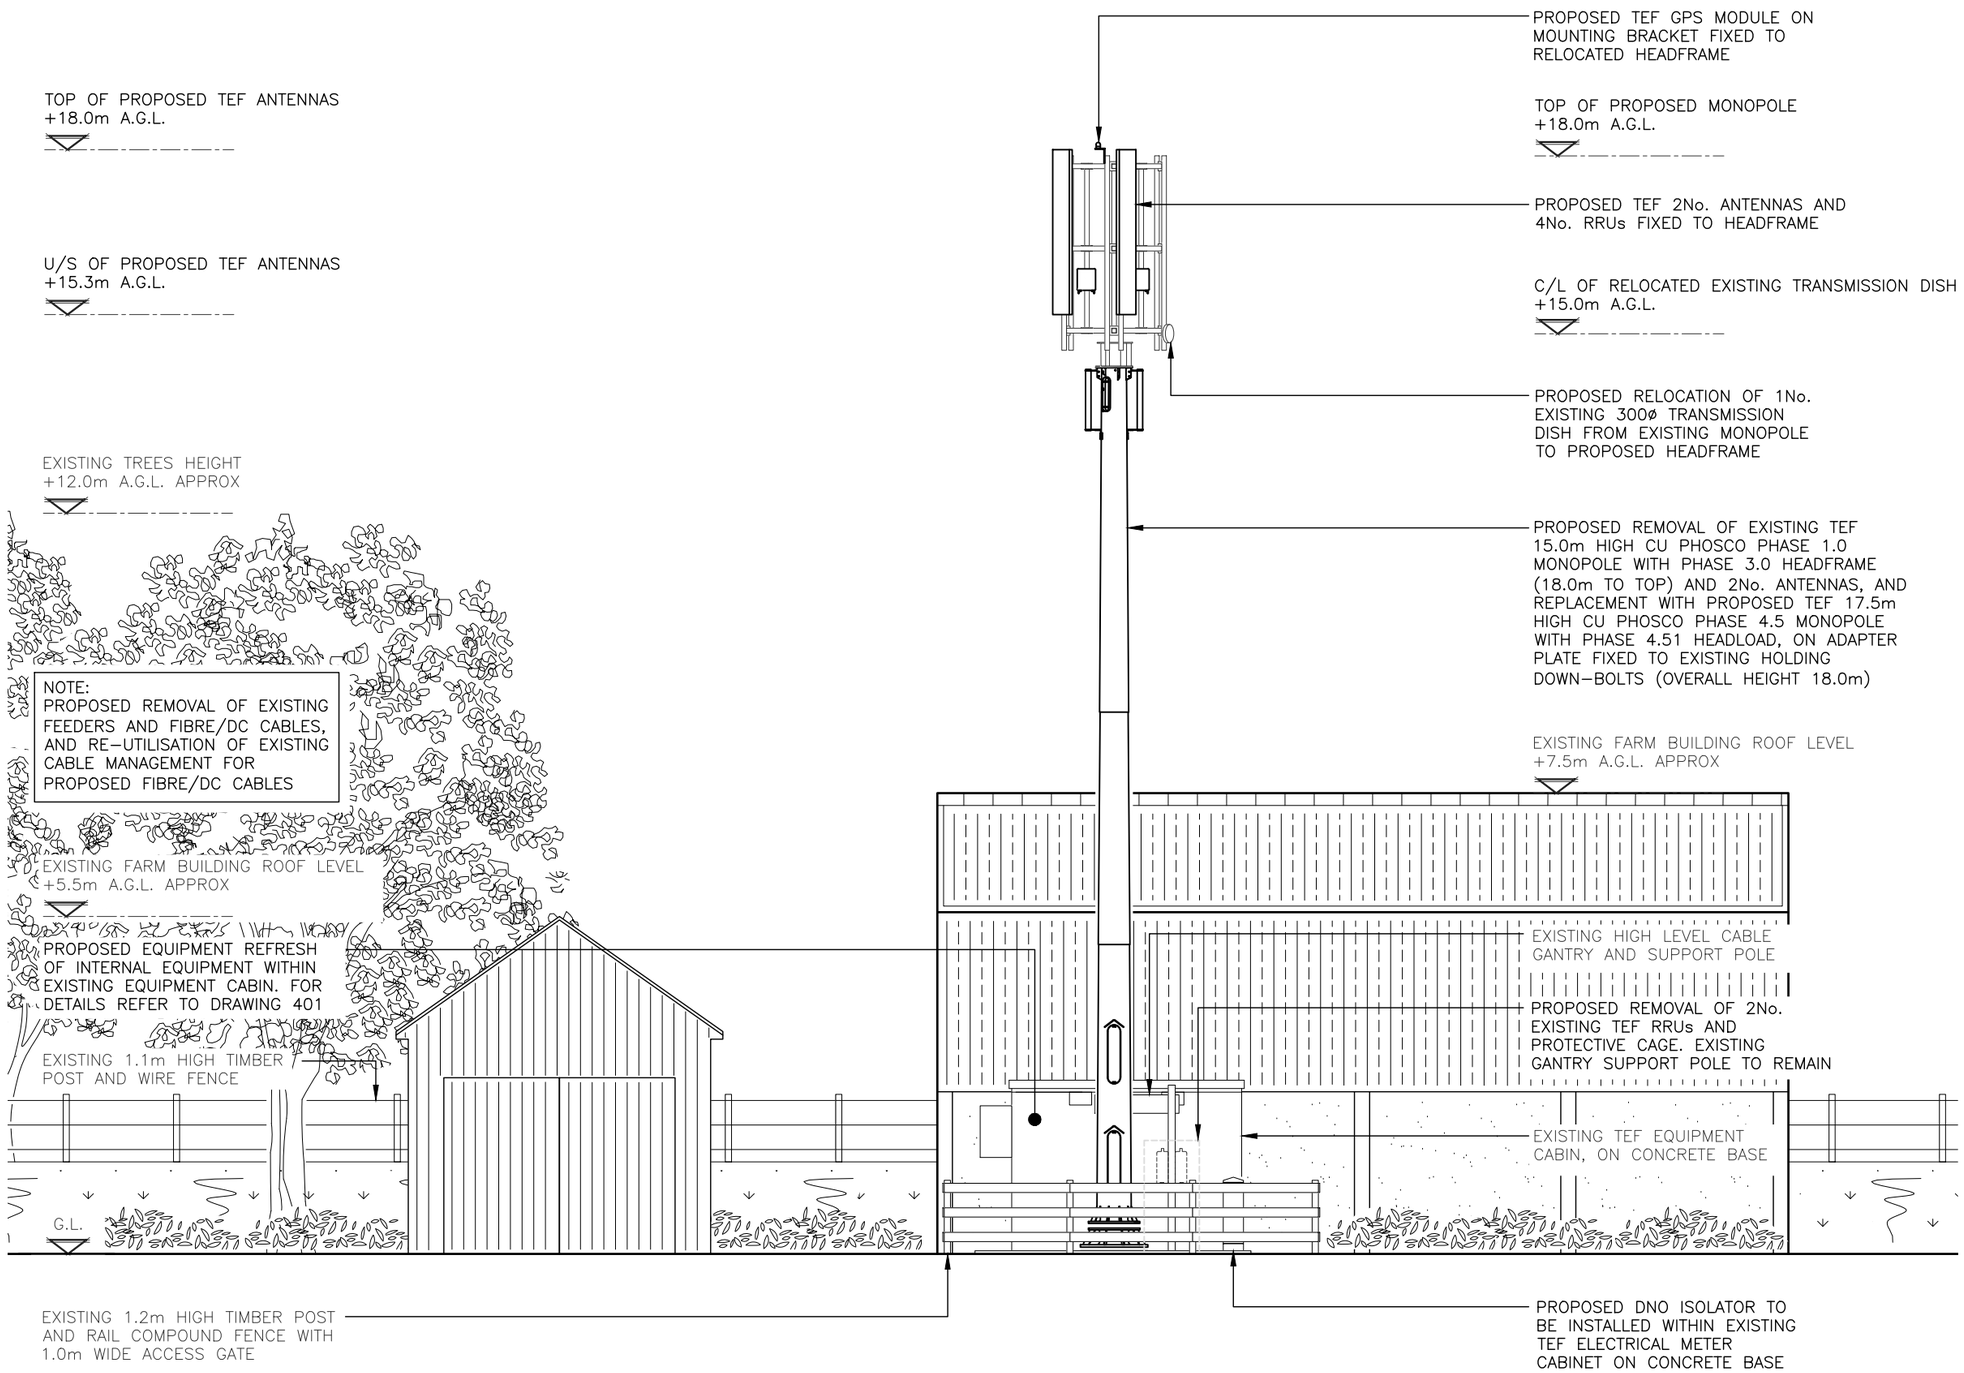

NOTE:
NO NAF/SCF RECEIVED, PROPOSALS ARE BASED ON THE SITE CONTINUING TO BE A LOW CONFIG WITH ANTENNA COUNT AND ORIENTATIONS STAYING AS THEY ARE

PROPOSED SOUTH-EAST ELEVATION

(1:100)

5000 0 5000 10000

ORIGINAL SCALE AT A3 – 1:100

ALL DIMENSIONS IN MILLIMETRES

The drawings comply with TEF & Vodafone Standard ICNIRP guidelines.
Designed in accordance with CORNERSTONE document: SDN0013

ALL DIMENSIONS ARE IN mm UNLESS NOTED OTHERWISE

N.G.R	E: 436401 N: 352899
CONCESSION REQUIRED	NO

NOTES:

– GDC REQUIRED

REV	MODIFICATION	BY	CH	DATE
A	Issued for Approval	FLCS	NDS	01.10.21

8point8 support

O2

CORNERSTONE - BEACON 3

Cell Name	Opt.
WINGFIELD PARK FARM	A

Cell ID No

CTIL	TEF	VF
10748301	070482	N/A

Site Address / Contact Details

WINGFIELD PARK FARM
LYNAM ROAD, FRITCHLEY
AMBERGATE, BELPER
DERBYSHIRE
DE56 2HQ

Drawing Title: PROPOSED SITE ELEVATION 'A'

Purpose of issue: PLANNING — Dwg Rev: A

Drawing Number: 301

Surveyed By: NDS — Original Sheet Size: A3 — Pack Issue: B

Drawn: FLCS 01.10.21 — Checked: NDS 01.10.21