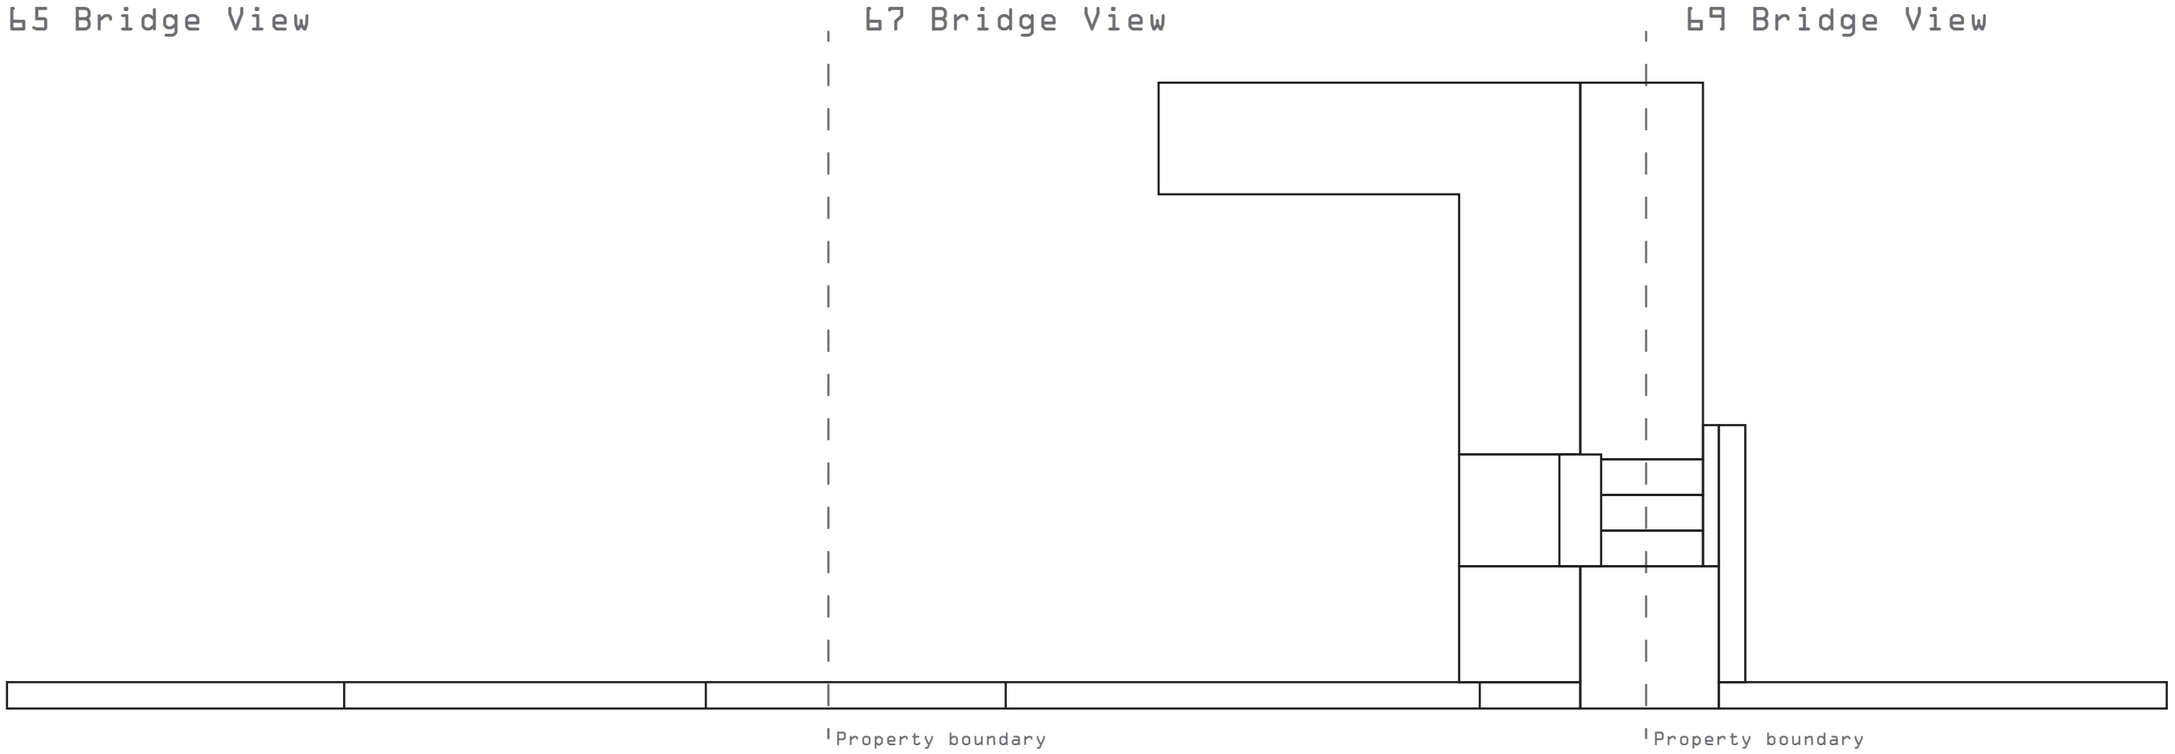

Title: Current Boundary Wall Plan	Scale: 1:50
Address: 67 Bridge View, DE56 0RG	Date: 05/04/22
Issued for: Planning Application	Drawn by: Saul Taylor, 07950720848

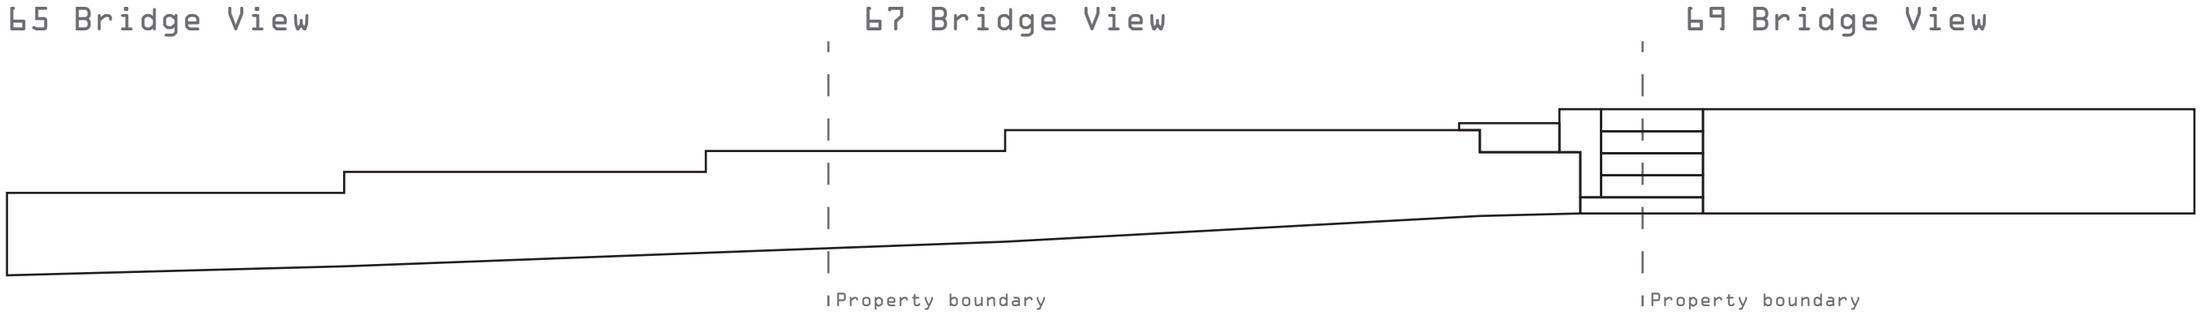

Title: Current Boundary Wall Elevation	Scale: 1:50
Address: 67 Bridge View, DE56 0RG	Date: 05/04/22
Issued for: Planning Application	Drawn by: Saul Taylor, 07950720848