

Site Block Plan
1:200

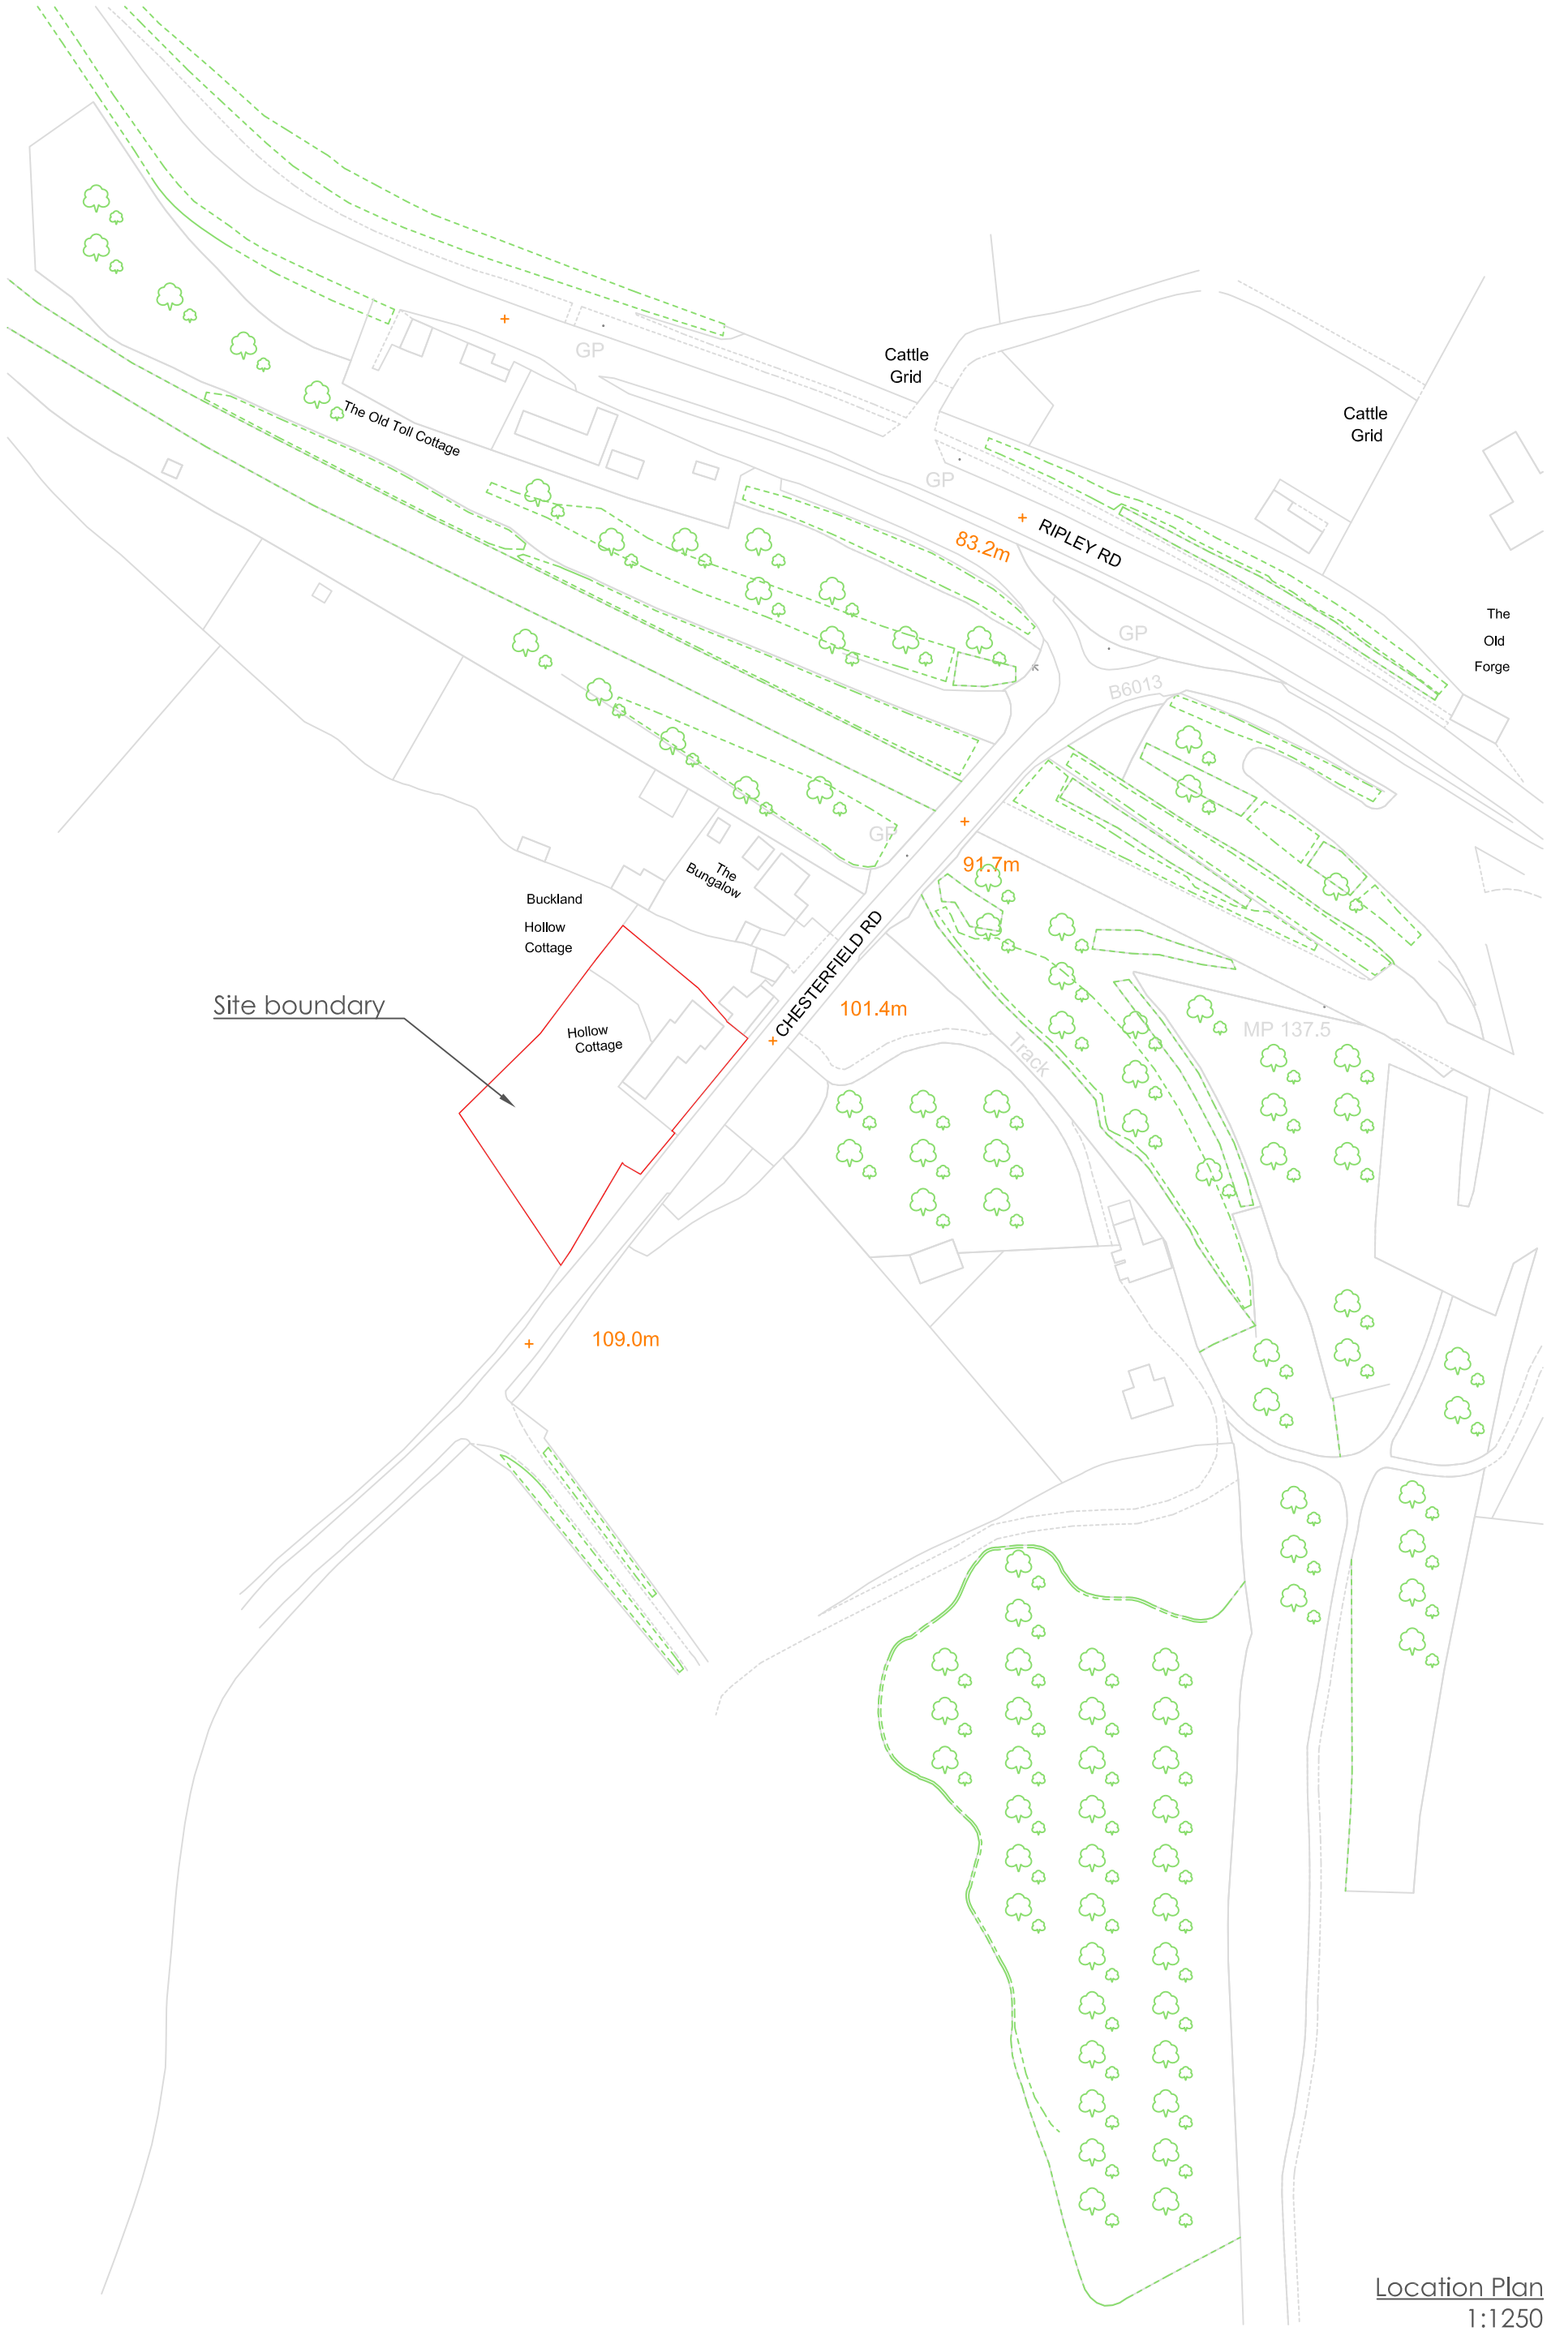

Location Plan
1:1250

© Crown copyright and database rights 2019
Ordnance Survey 0100031673

Client:
Mrs D Flanagan

Application:
Buckland Hollow Cottages (CLEUD)

Drawing title:
Location and Block Plan

Scale:
1:1250, 1:200 @ A2

Drawing number:
1074/J200088/002.1

Date:
24 August 2020

Drawn by:
SK

WHARFE
RURAL PLANNING
Sapling Home Farm, Ullard Hall Lane, Lower Peover, Knutsford, Cheshire WA16 9PJ
T: 01565 723795
E: info@wharferuralplanning.co.uk
W: www.wharferural planning.co.uk