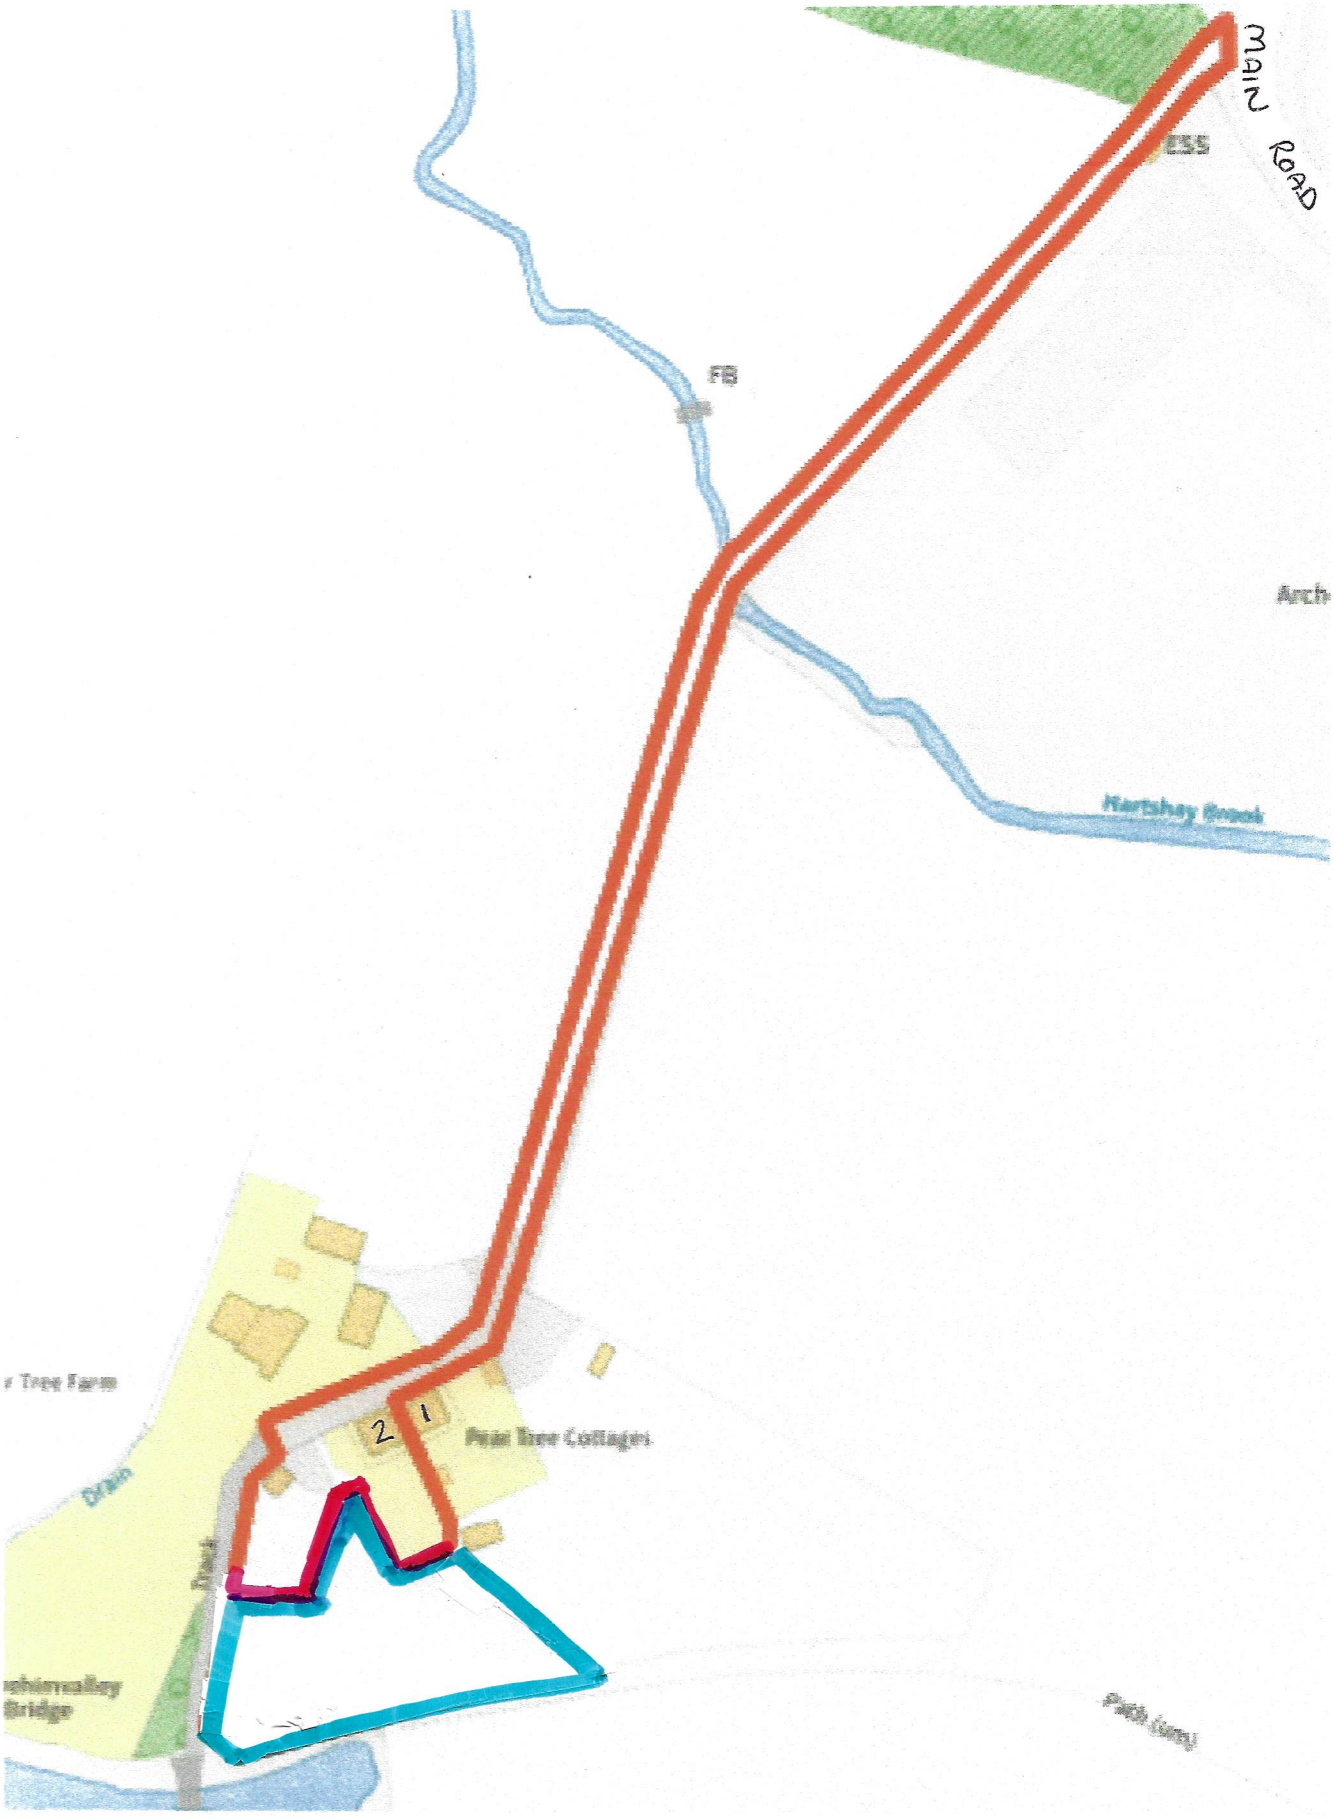

Site Location - 2 Pear Tree Cottages, Lower Hartshay, Ripley, DE5 3RN

Scale – 1:1250