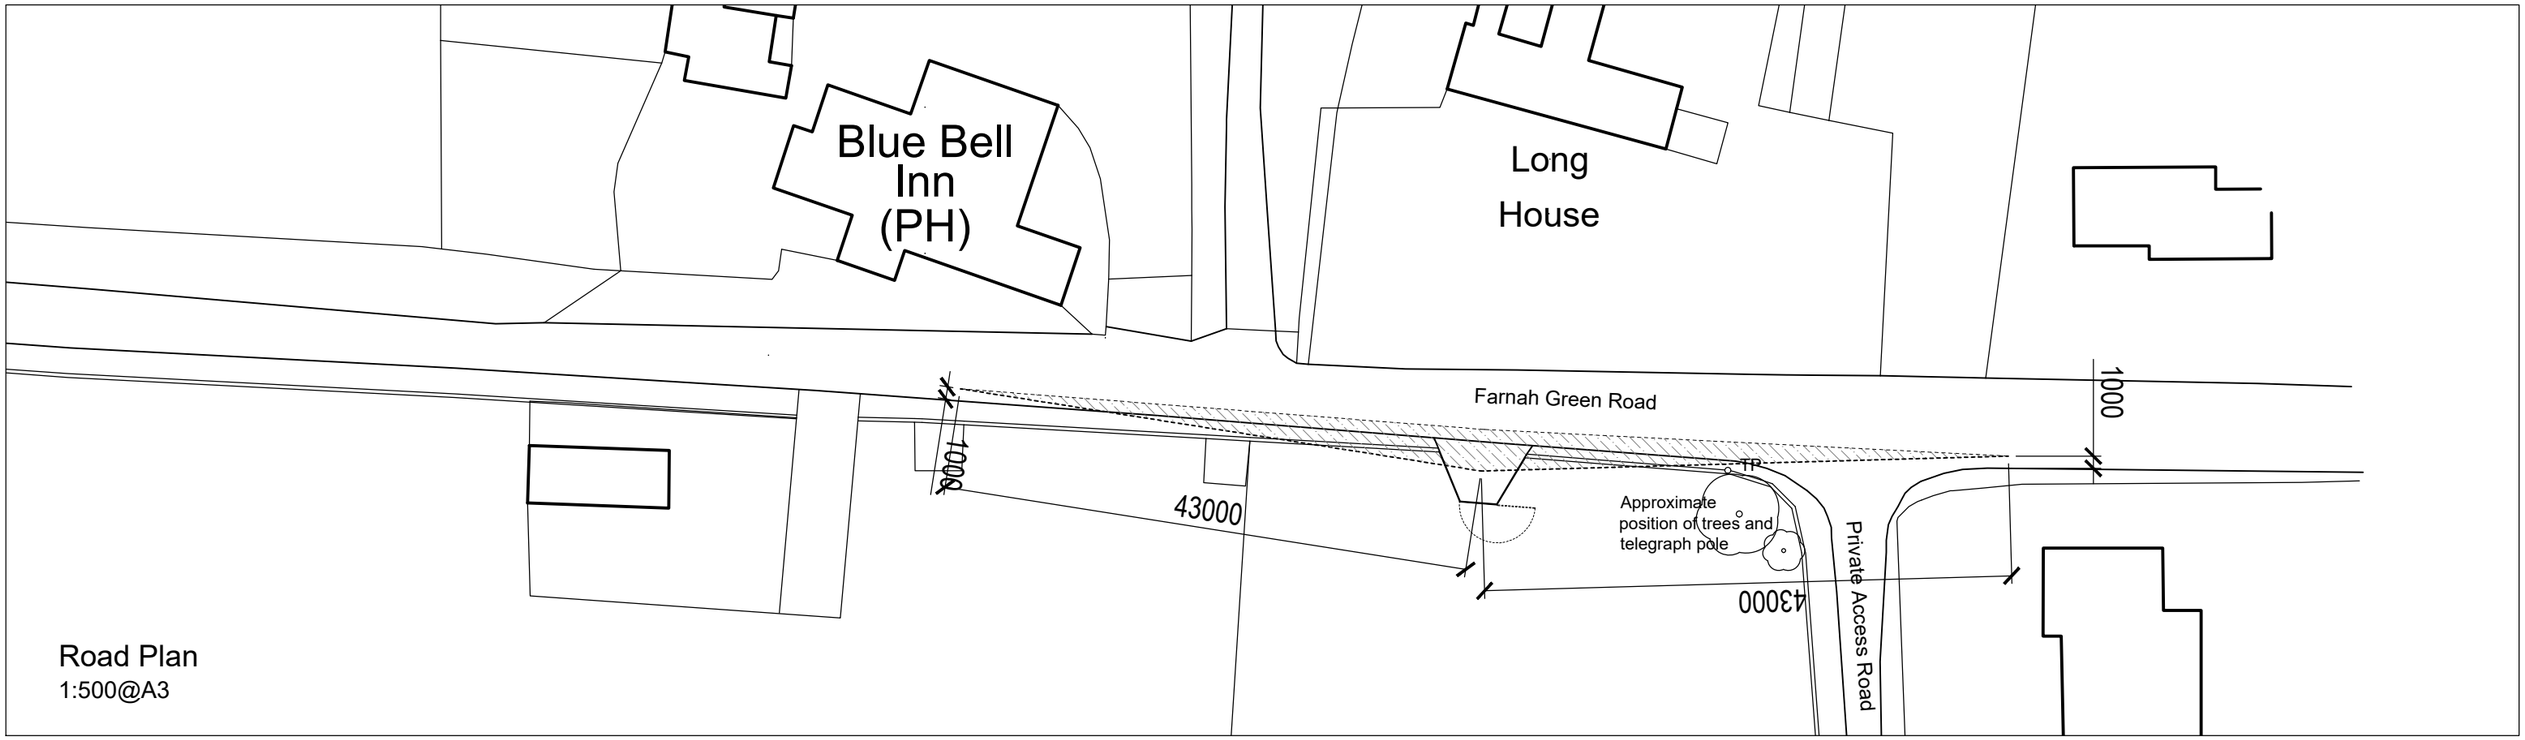

Road Plan
1:500@A3

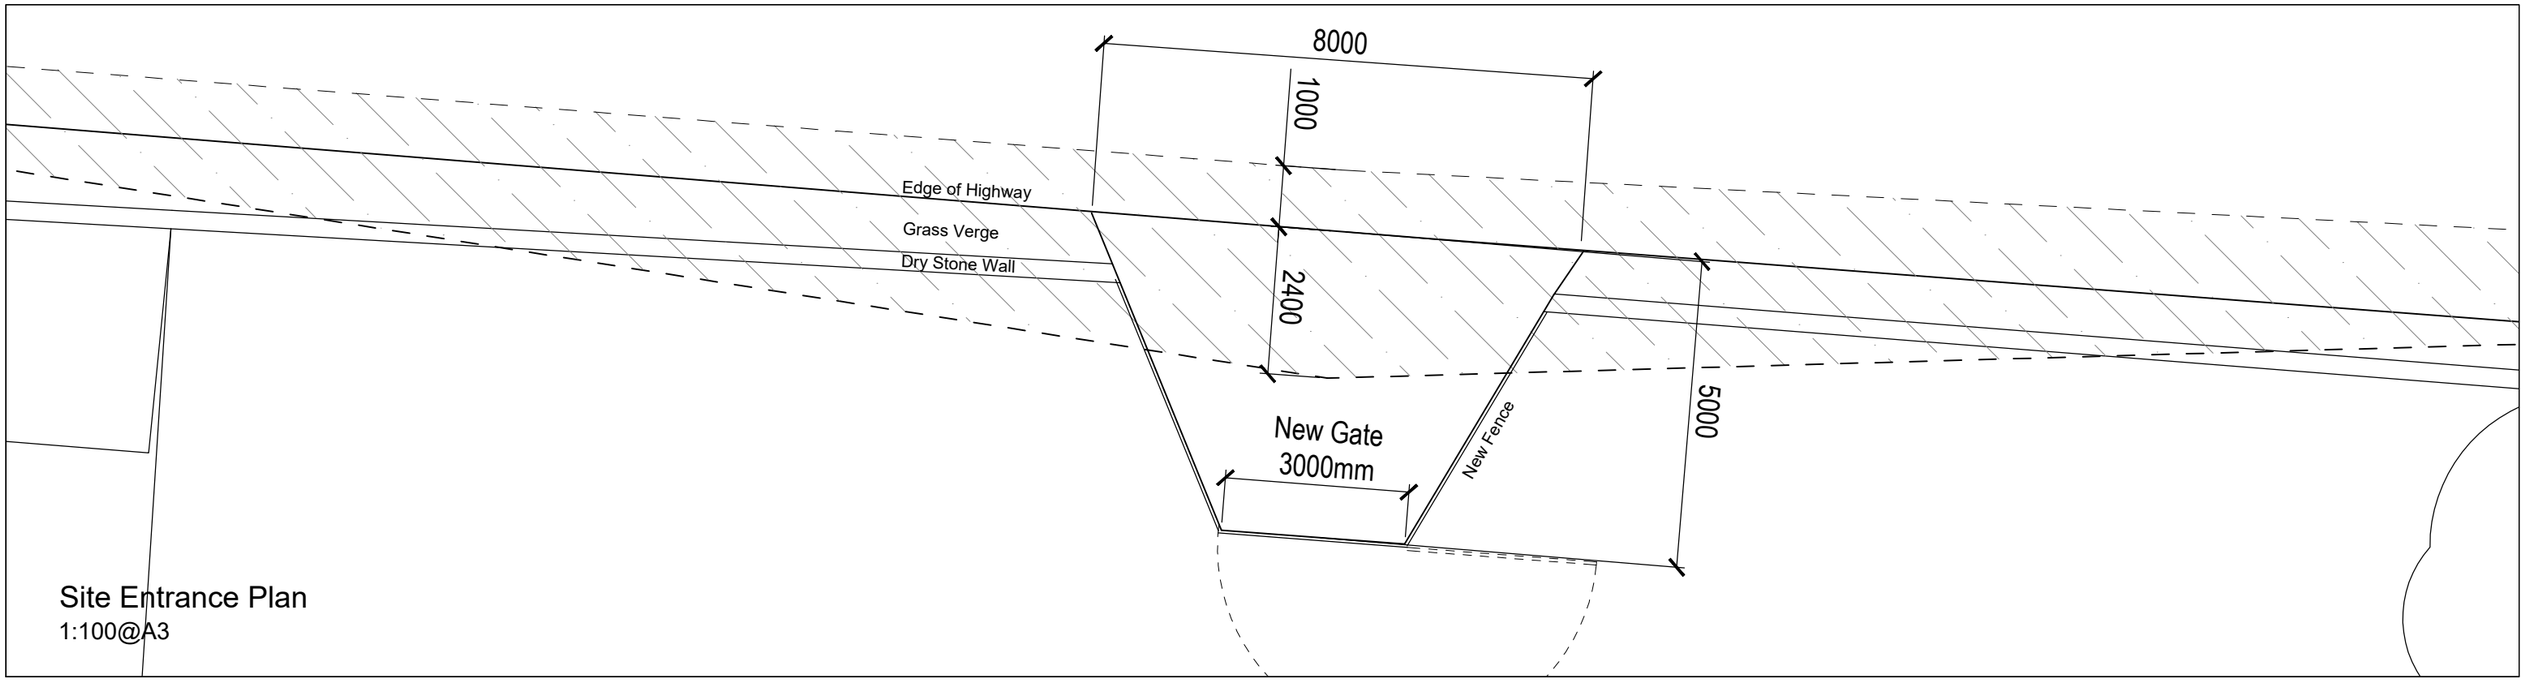

Site Entrance Plan
1:100@A3

Revisions:

0 5 10 20 30 metres 1:500

0 1 2 3 4 5 metres 1:100

JULIAN OWEN ASSOCIATES
ARCHITECTS
276 Queens Road
Beeston, Nottingham
NG9 2BD

t 0115 922 9831
f 0115 922 4616
e enquiries@julianowen.co.uk

www.julianowen.co.uk

All Dimensions are Approximate
Do Not Scale Directly From the Drawing
All Dimensions to be Checked and Confirmed on Site
Read In Conjunction with the Specification

Job: New Access - Farnah Green

Title: Visibility Splay

Date: Jan 22 *Scale:* Varies

Drawing Size: **A3**

Drawing No: **2022/201**

Richard 12/04/2022 15:03 PM 2022 Farnah Green AD.dwg