

EAST ELEVATION

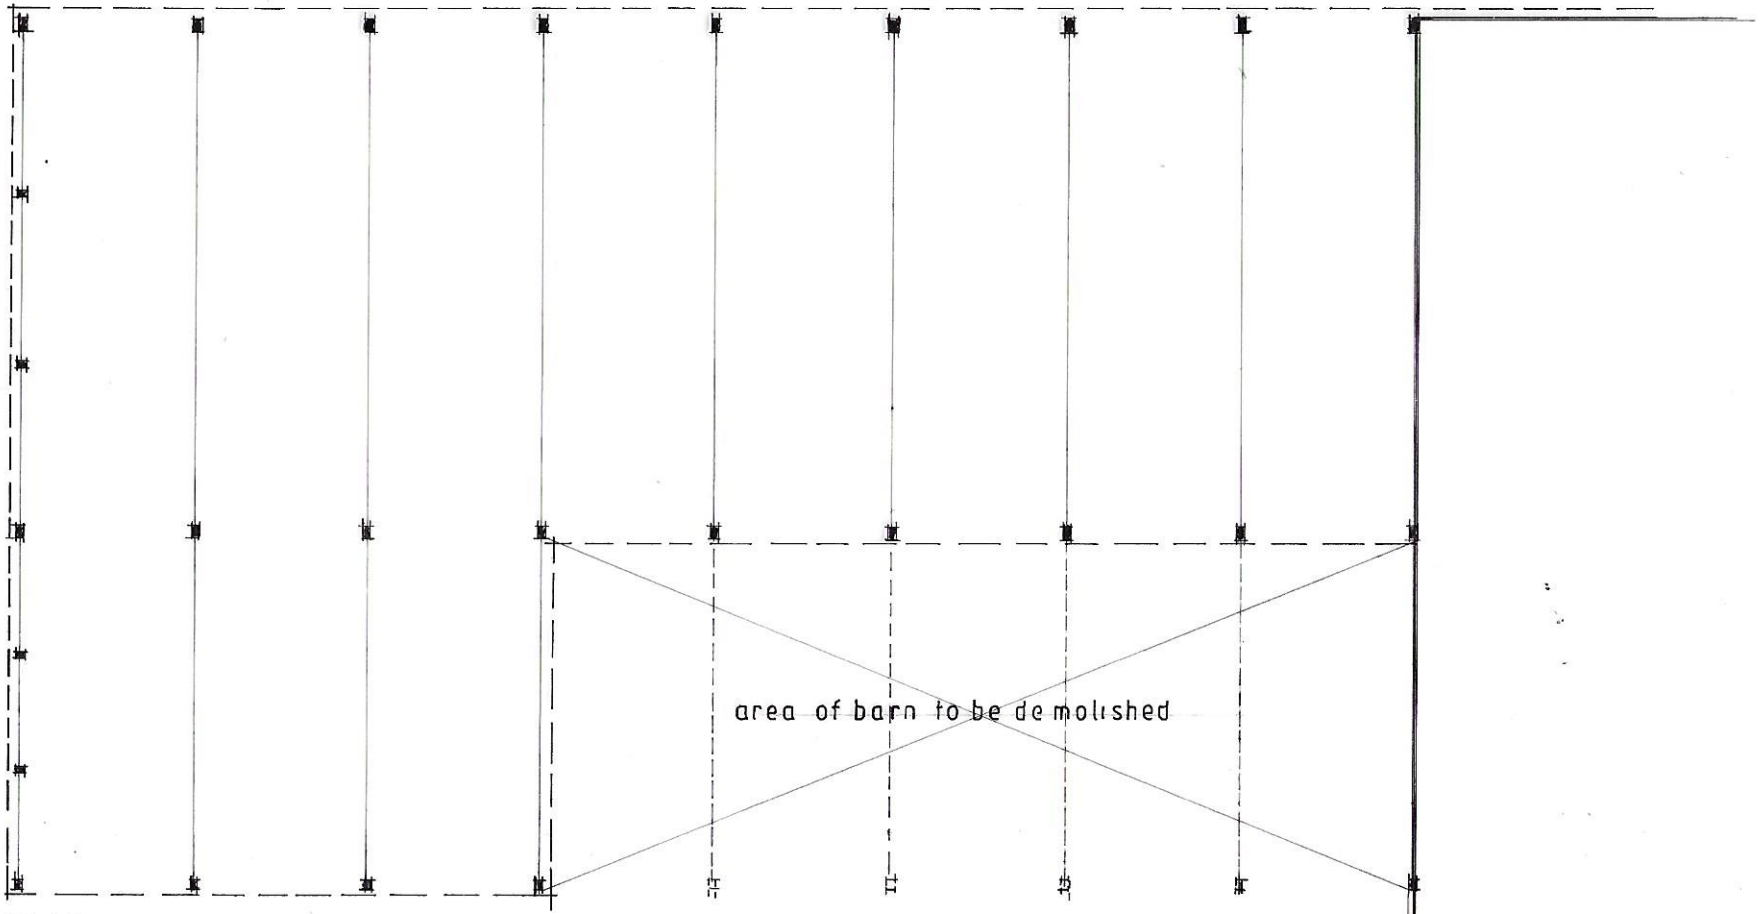

PLAN

DETAIL OF OPEN SIDED BARN AT FISHPOND FARM, ALDERWASLEY

Scale 1/200
Drwg. No. SSW/FFA5