

1 Proposed Side Elevation
1 = 100 mm

View A

2 Proposed Front Elevation
1 = 100 mm

View B

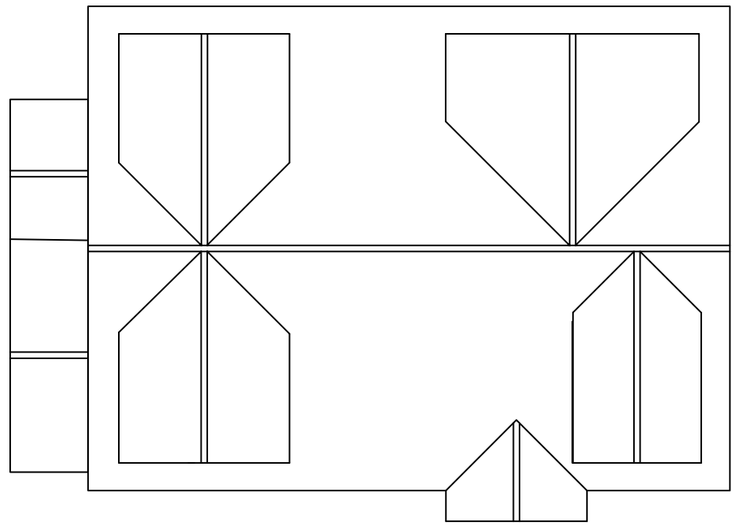

7 Proposed Roof Plan
1 = 200 mm

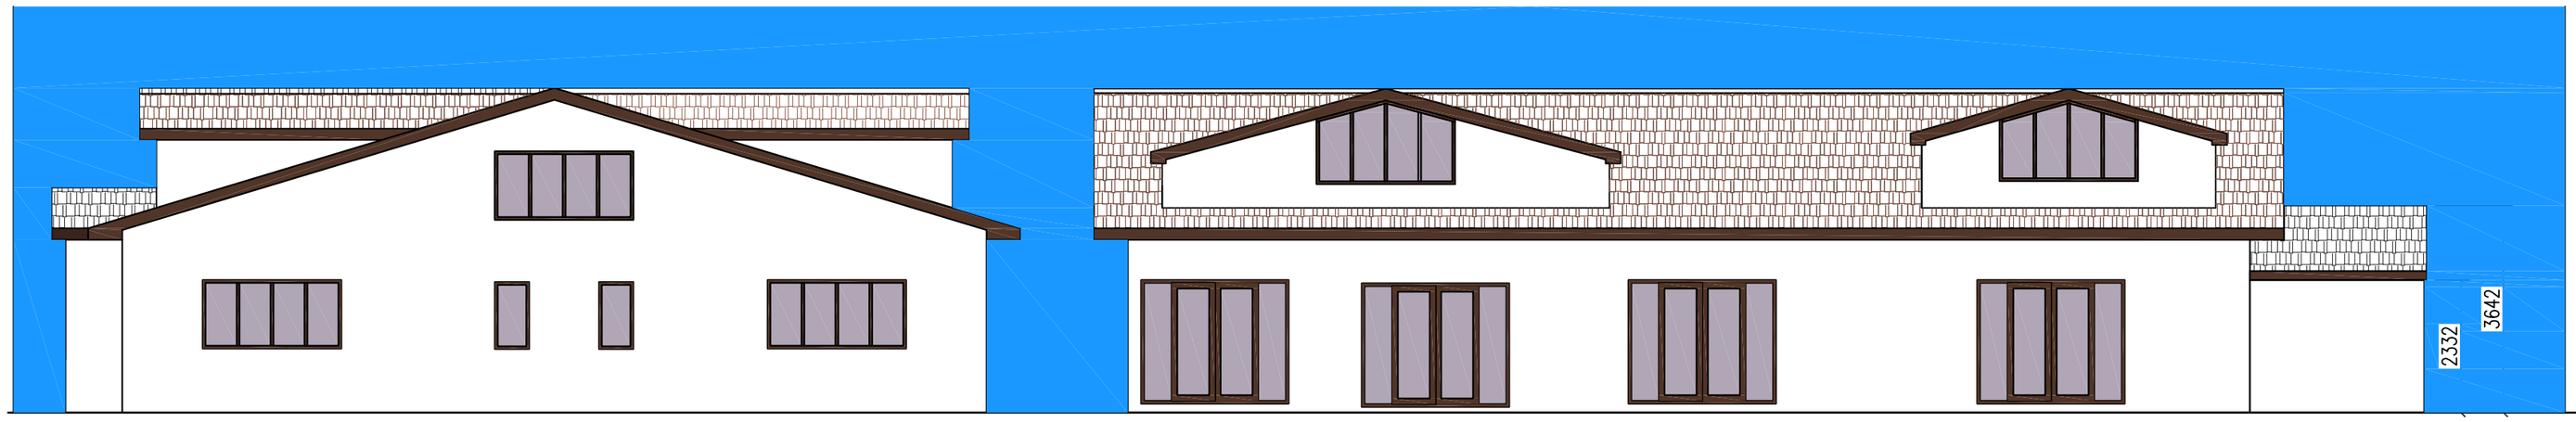

3 Proposed Side Elevation
1 = 100 mm

View C

4 Proposed Rear Elevation
1 = 100 mm

View D

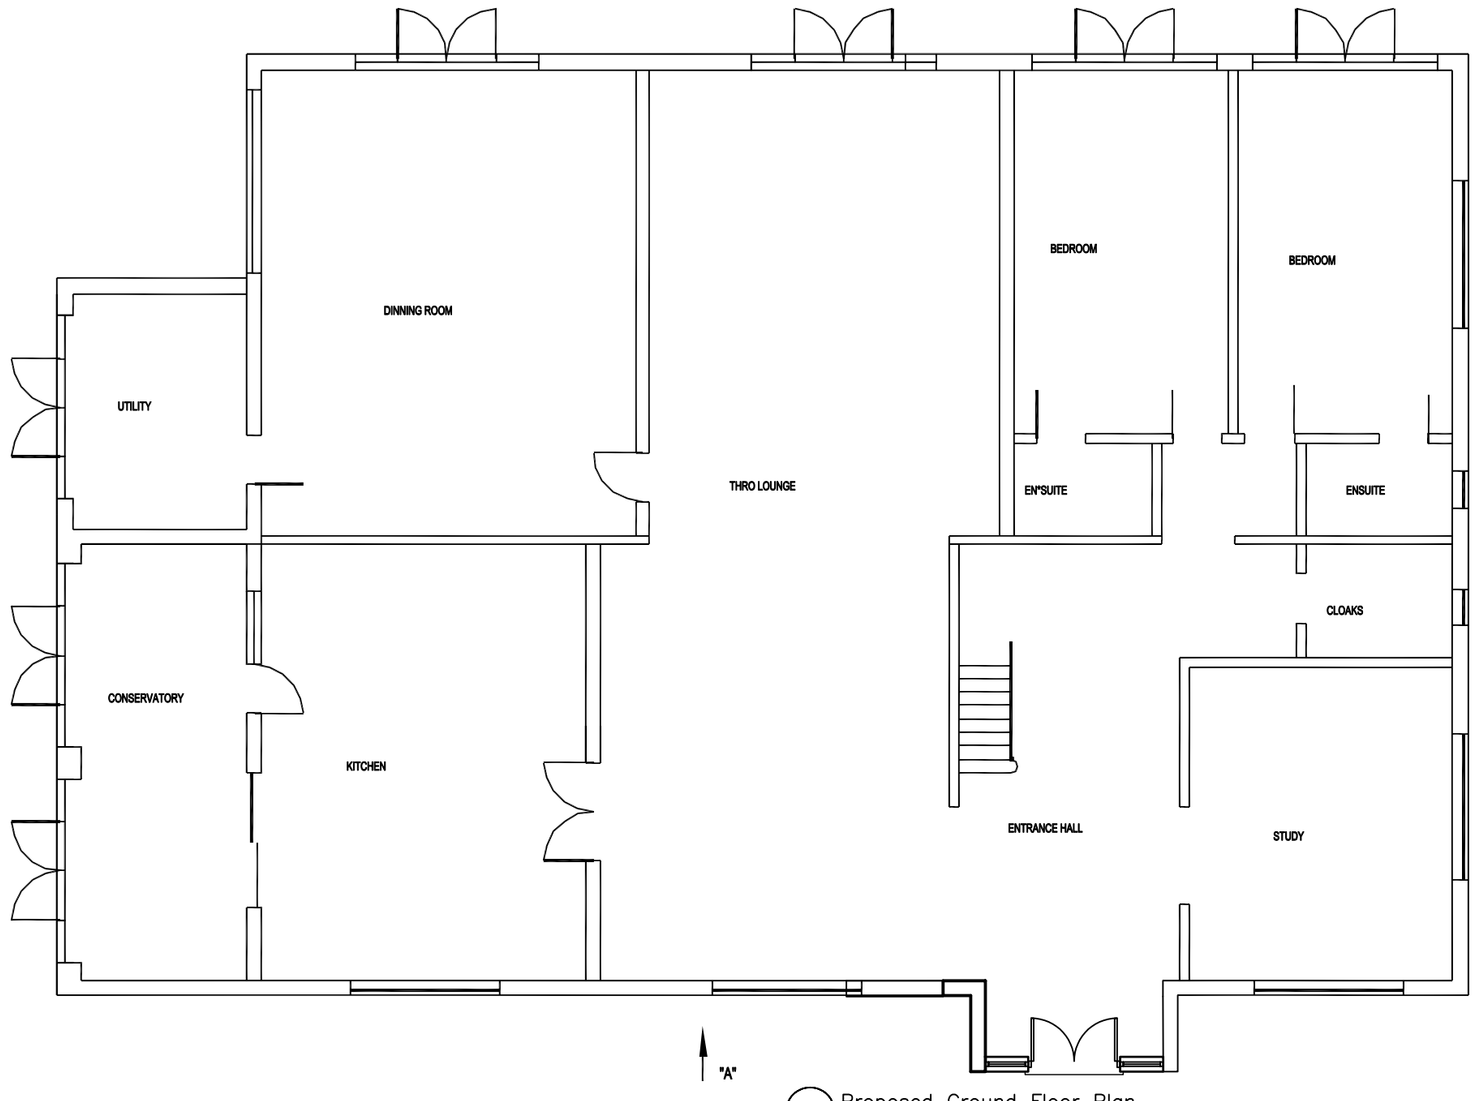

5 Proposed Ground Floor Plan
1 = 100 mm

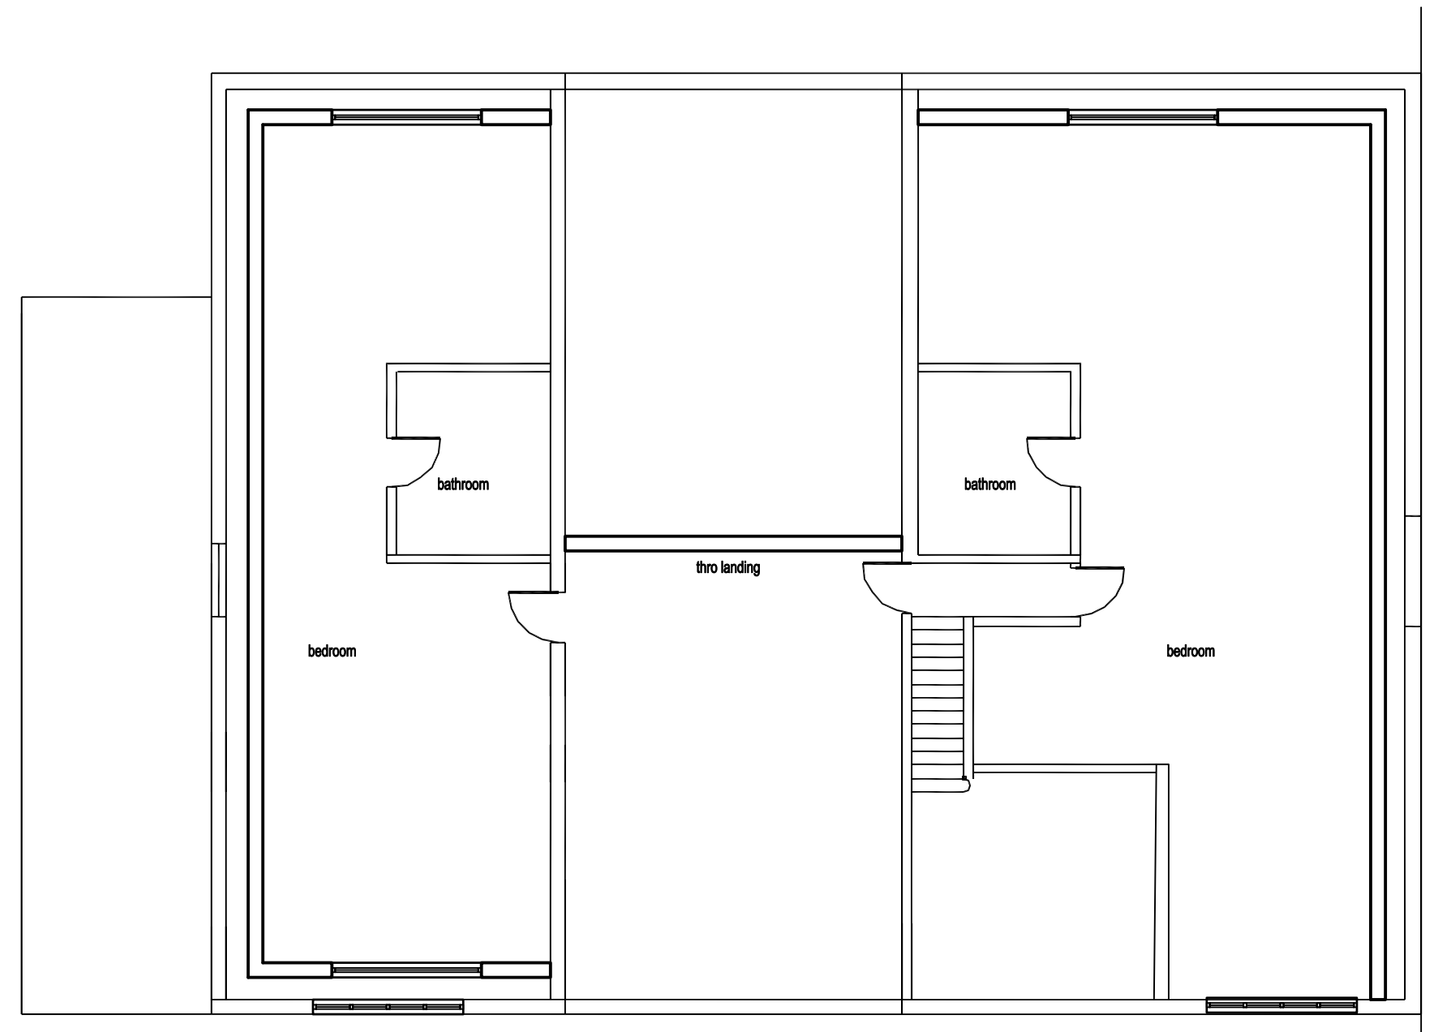

6 Existing First Floor Plan
1 = 100 mm

Proposed Domers & Front Porch atStainsby Bungalow, Smalley For Indy Sandhu. Proposed Plans & Elevations

Revisions

CADPLAN
Architectural & Drafting Services

Matthew Norrish B Sc ACIOB
14 Moorbridge Lane
Stapleford NG9 8GU
Tel 0115 8774183

Dwg. No.	Date	Scales
S0422.2	April 2022	1:100,200