

1 Extg Side Elevation
1 = 100 mm

View A

2 Existing Front Elevation
1 = 100 mm

View B

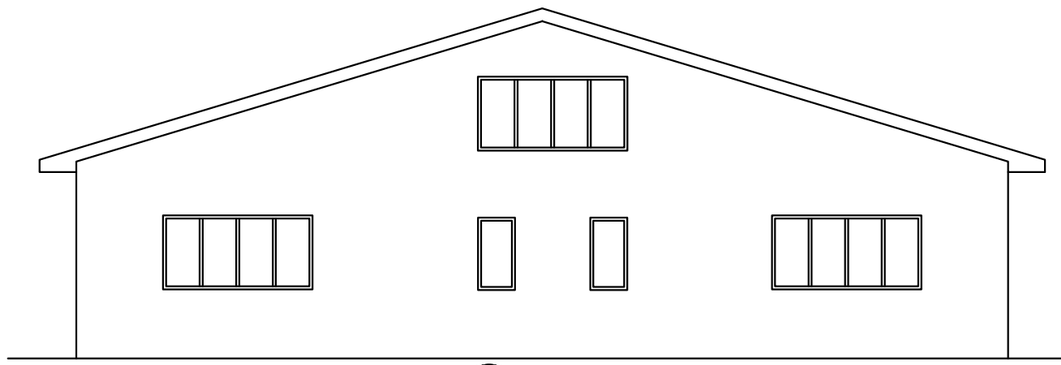

3 Extg Side Elevation
1 = 100 mm

View C

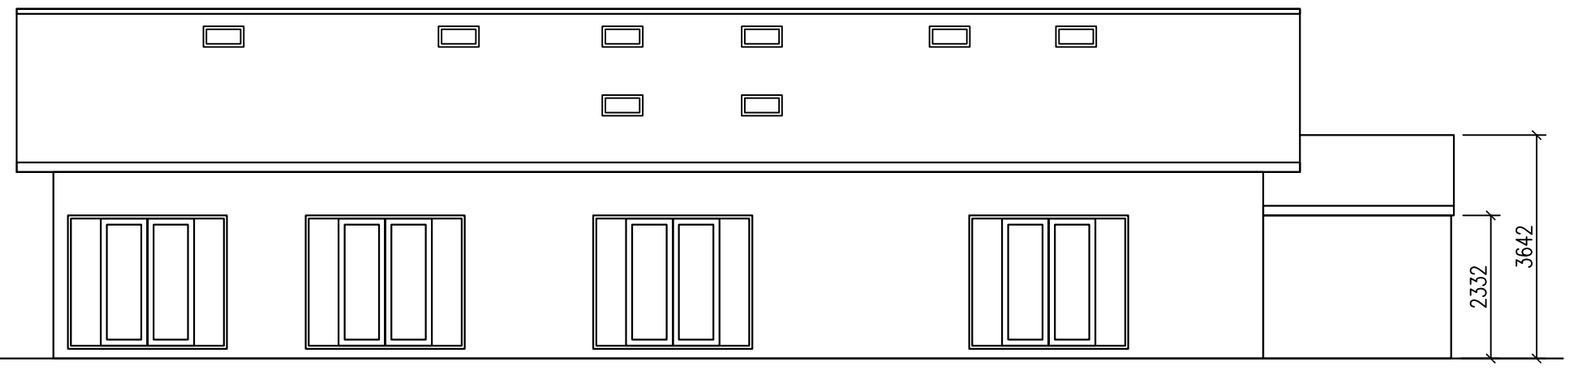

4 Existing Rear Elevation
1 = 100 mm

View D

5 Existing Ground Floor Plan
1 = 100 mm

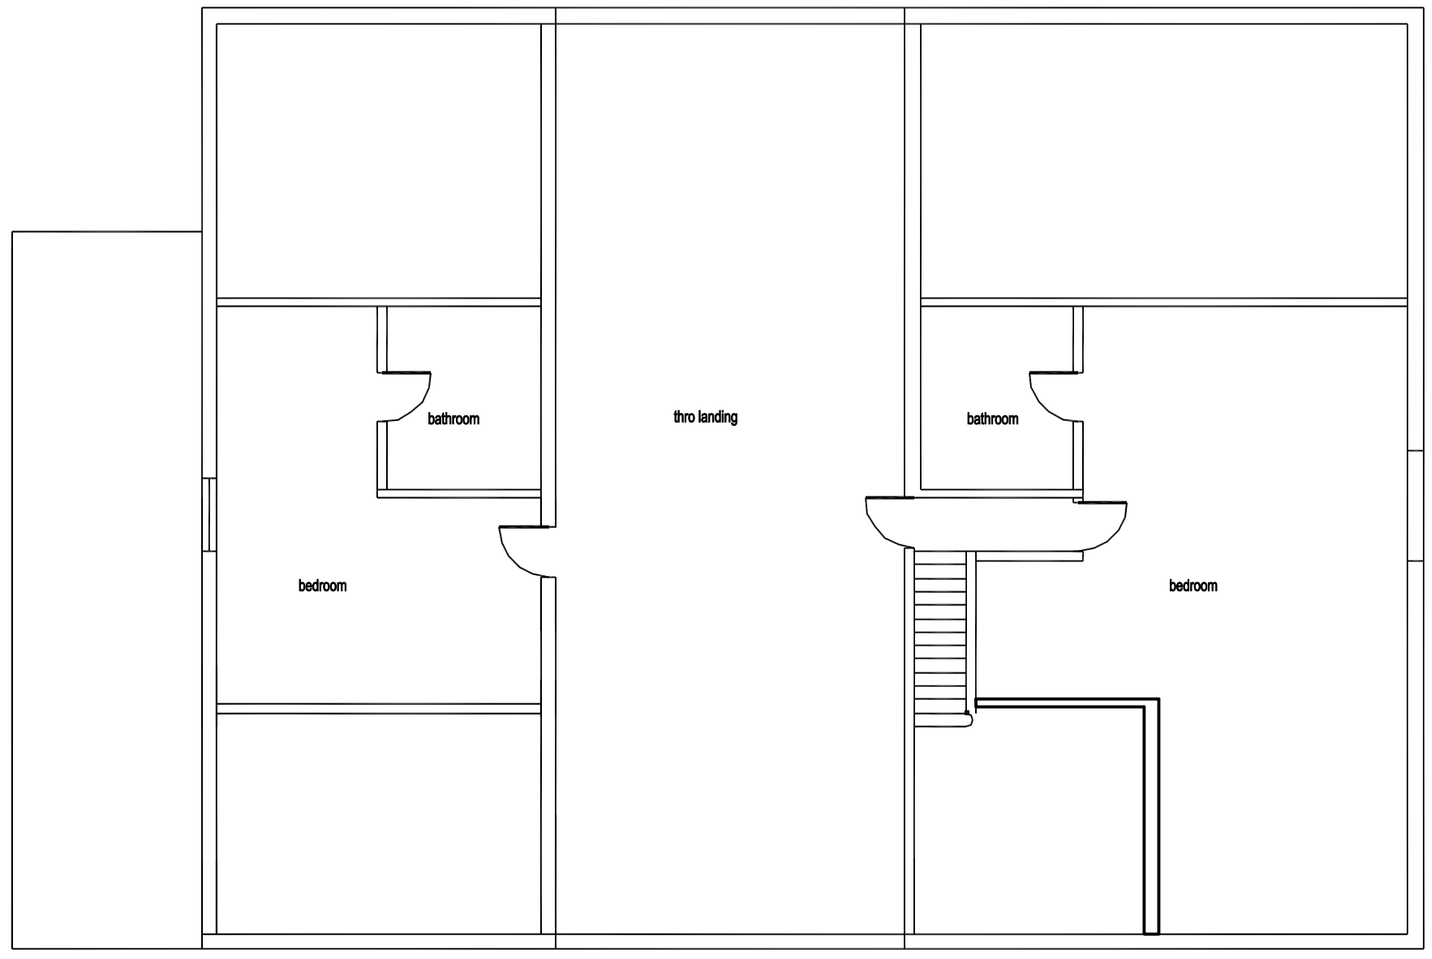

6 Existing First Floor Plan
1 = 100 mm

Proposed Domers & Front Porch atStainsby Bungalow, Smalley For Indy Sandhu --- Existing Plans & Elevations

Revisions

CADPLAN
Architectural & Drafting Services

Matthew Norrish B Sc ACIOB
14 Moorbridge Lane
Stapleford NG9 8GU
Tel 0115 8774183

Dwg No.	Date	Scale
S0422.1	April 2022	1:100