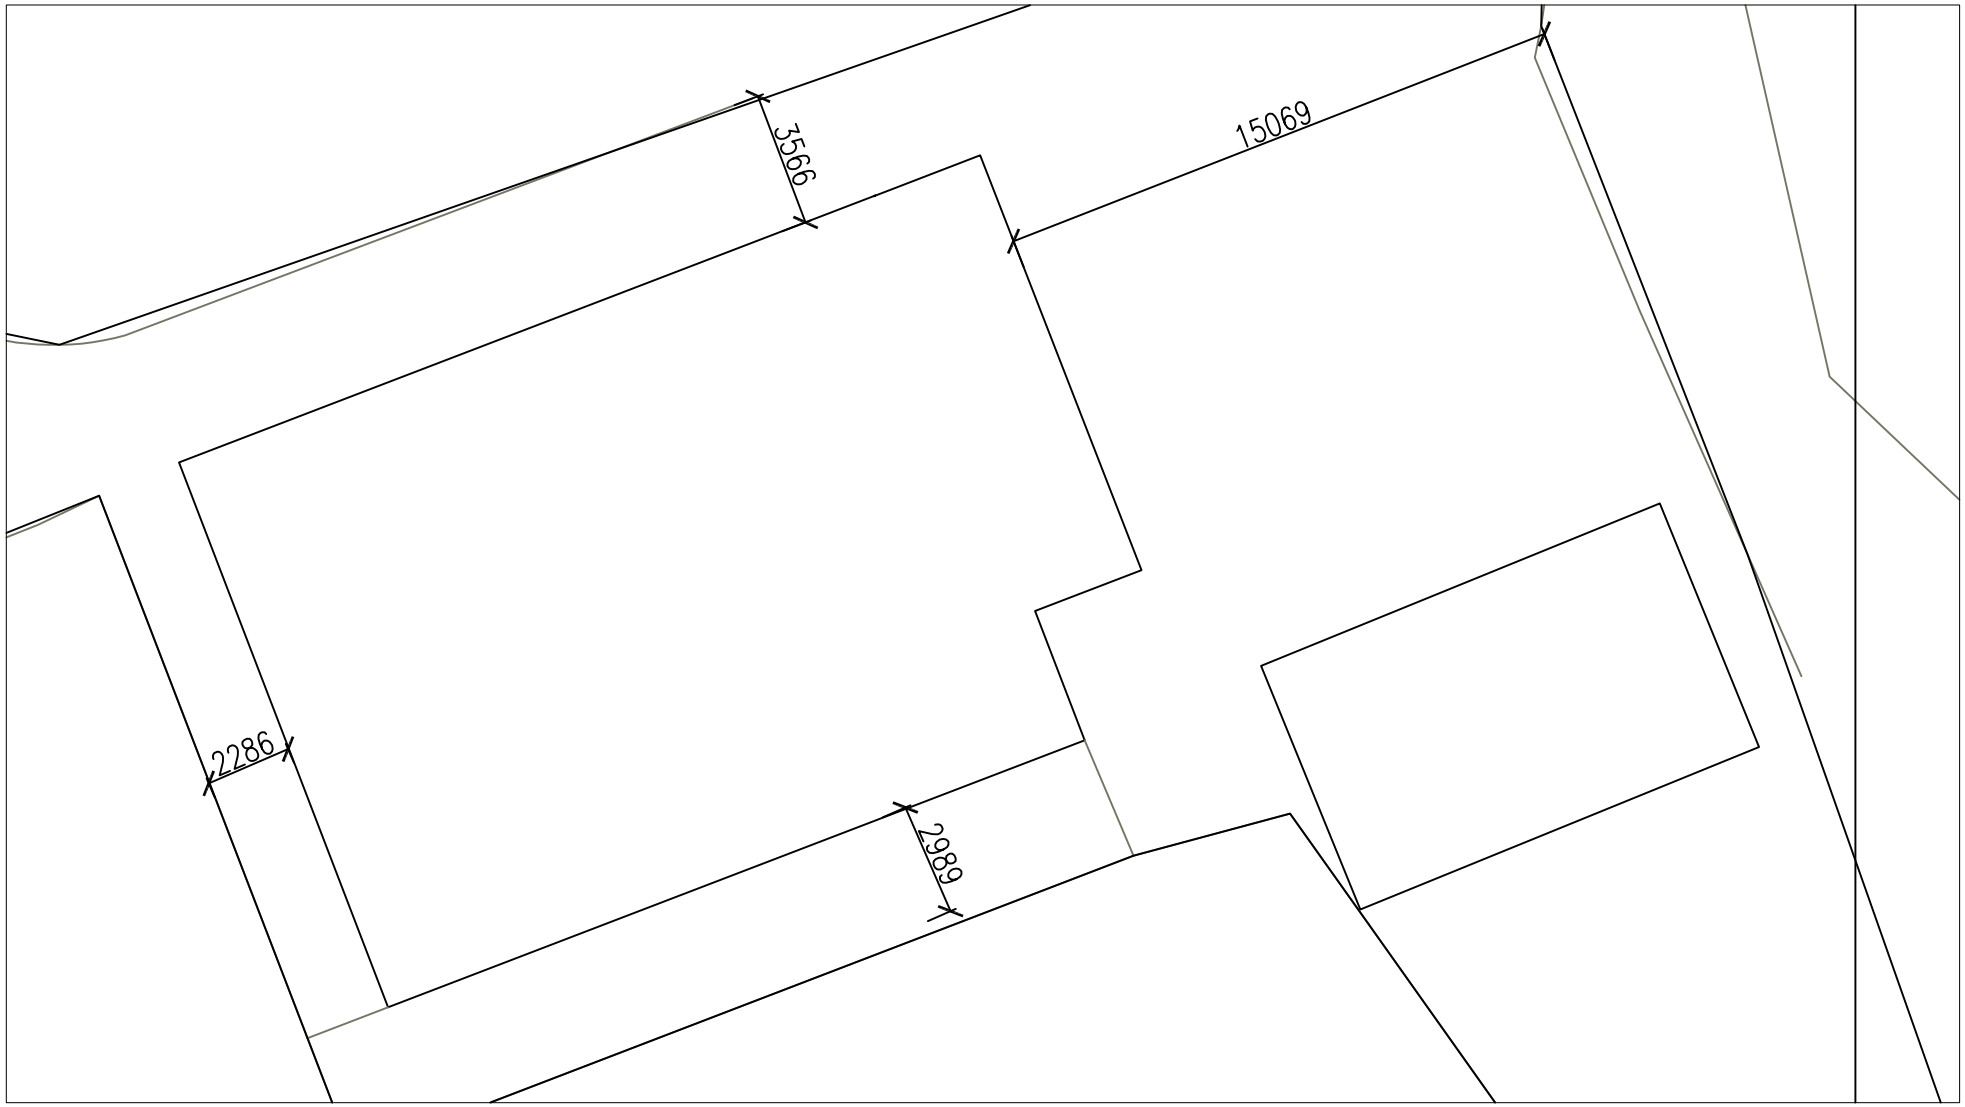

Proposed Domers, and Front Porch at Stainsby Bungalow Smalley For Indy Sandhu ---Block Plan

CADPLAN
Architectural & Drafting Services

Matthew Norrish B Sc ACIOB
14 Moorbridge Lane
Stapleford NG9 8GU
Tel 0115 8774183

Revisions	Dwg.No.	Date	Scale
	S0422.BP	April 2022	1:200