SCALE

0m 1m 2m 3m 4m 5m 6m 7m 8m 9m 10m

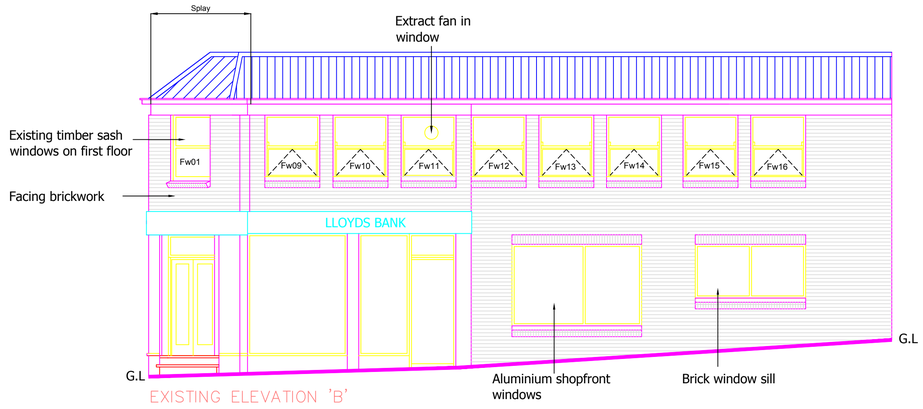

EXISTING ELEVATION 'B'

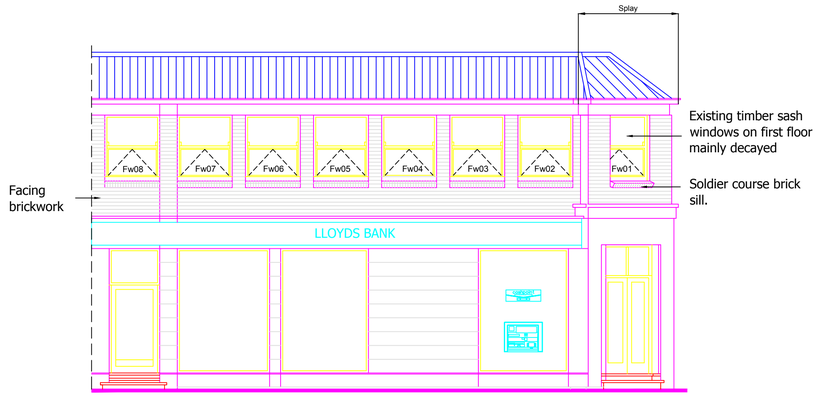

EXISTING ELEVATION 'A'

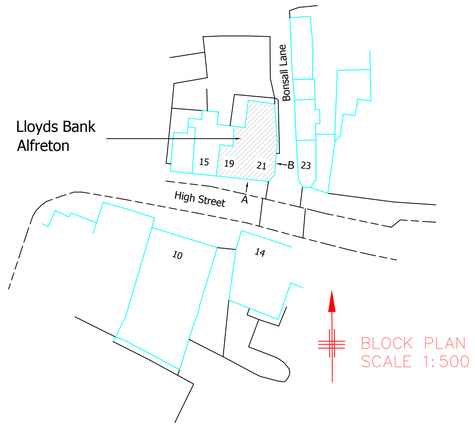

BLOCK PLAN
SCALE 1:500



Existing windows Fw01 - Fw016
Single glazed timber frame sash windows with bottom push up for opening

Existing view internal timber sash profile



Typical Upvc Sash Window

Note:

1. Windows Fw01 - Fw016 replaced with new UPVC sash windows.
2. Windows to provide min 1.6 U value
3. Windows to provide min clear obstructive opening area of 0.33m2 minimum width or height of 450mm i.e min 450mm x 733mm
4. Window Fw11 new extract fan in Staff Room to be fitted through external wall

Plotted by user Plot date 26.Apr.2022

REV	DATE	REVISION	INITIALS

LLOYDS BANKING GROUP

ALL DIMENSIONS TO BE VERIFIED PRIOR TO COMMENCING WORK. DRAWING TO BE READ IN CONJUNCTION WITH PROJECT SPECIFICATIONS.

THIS DRAWING IS THE PROPERTY OF LLOYDS BANKING GROUP AND COPYRIGHT IS RESERVED BY THEM. THE DRAWING IS ISSUED ON CONDITION THAT IT IS NOT COPIED OR DISCLOSED BY OR TO ANY UNAUTHORISED PERSONS WITHOUT PRIOR CONSENT IN WRITING TO LLOYDS BANKING GROUP - GROUP PROPERTY. ALL MODIFIED DRAWINGS SHOULD BE RETURNED TO LLOYDS BANKING GROUP.

GROUP **PROPERTY**

BRISTOL - PO Box 112, Canons House, Canons Way, BRISTOL, BS99 7LB
EDINBURGH -Sighthill South, 12 Bankhead Crossway South, EDINBURGH, EH11 4EN
HALIFAX - Trinity Road, HALIFAX, West Yorkshire, HX1 2RG

PROJECT ADDRESS Brand - Lloyds TSB Alfreton High Street 21 High Street ALFRETON, DE55 7DR	SCALE A1 - 1:50 A3 - 1:100
	DATE 26/04/2022
DRAWING DESCRIPTION Planning- Proposed First Floor Window Replacement	DRAWN BY
DRAWING NUMBER 50450730-AREX-E2	REVISION