
Notes:

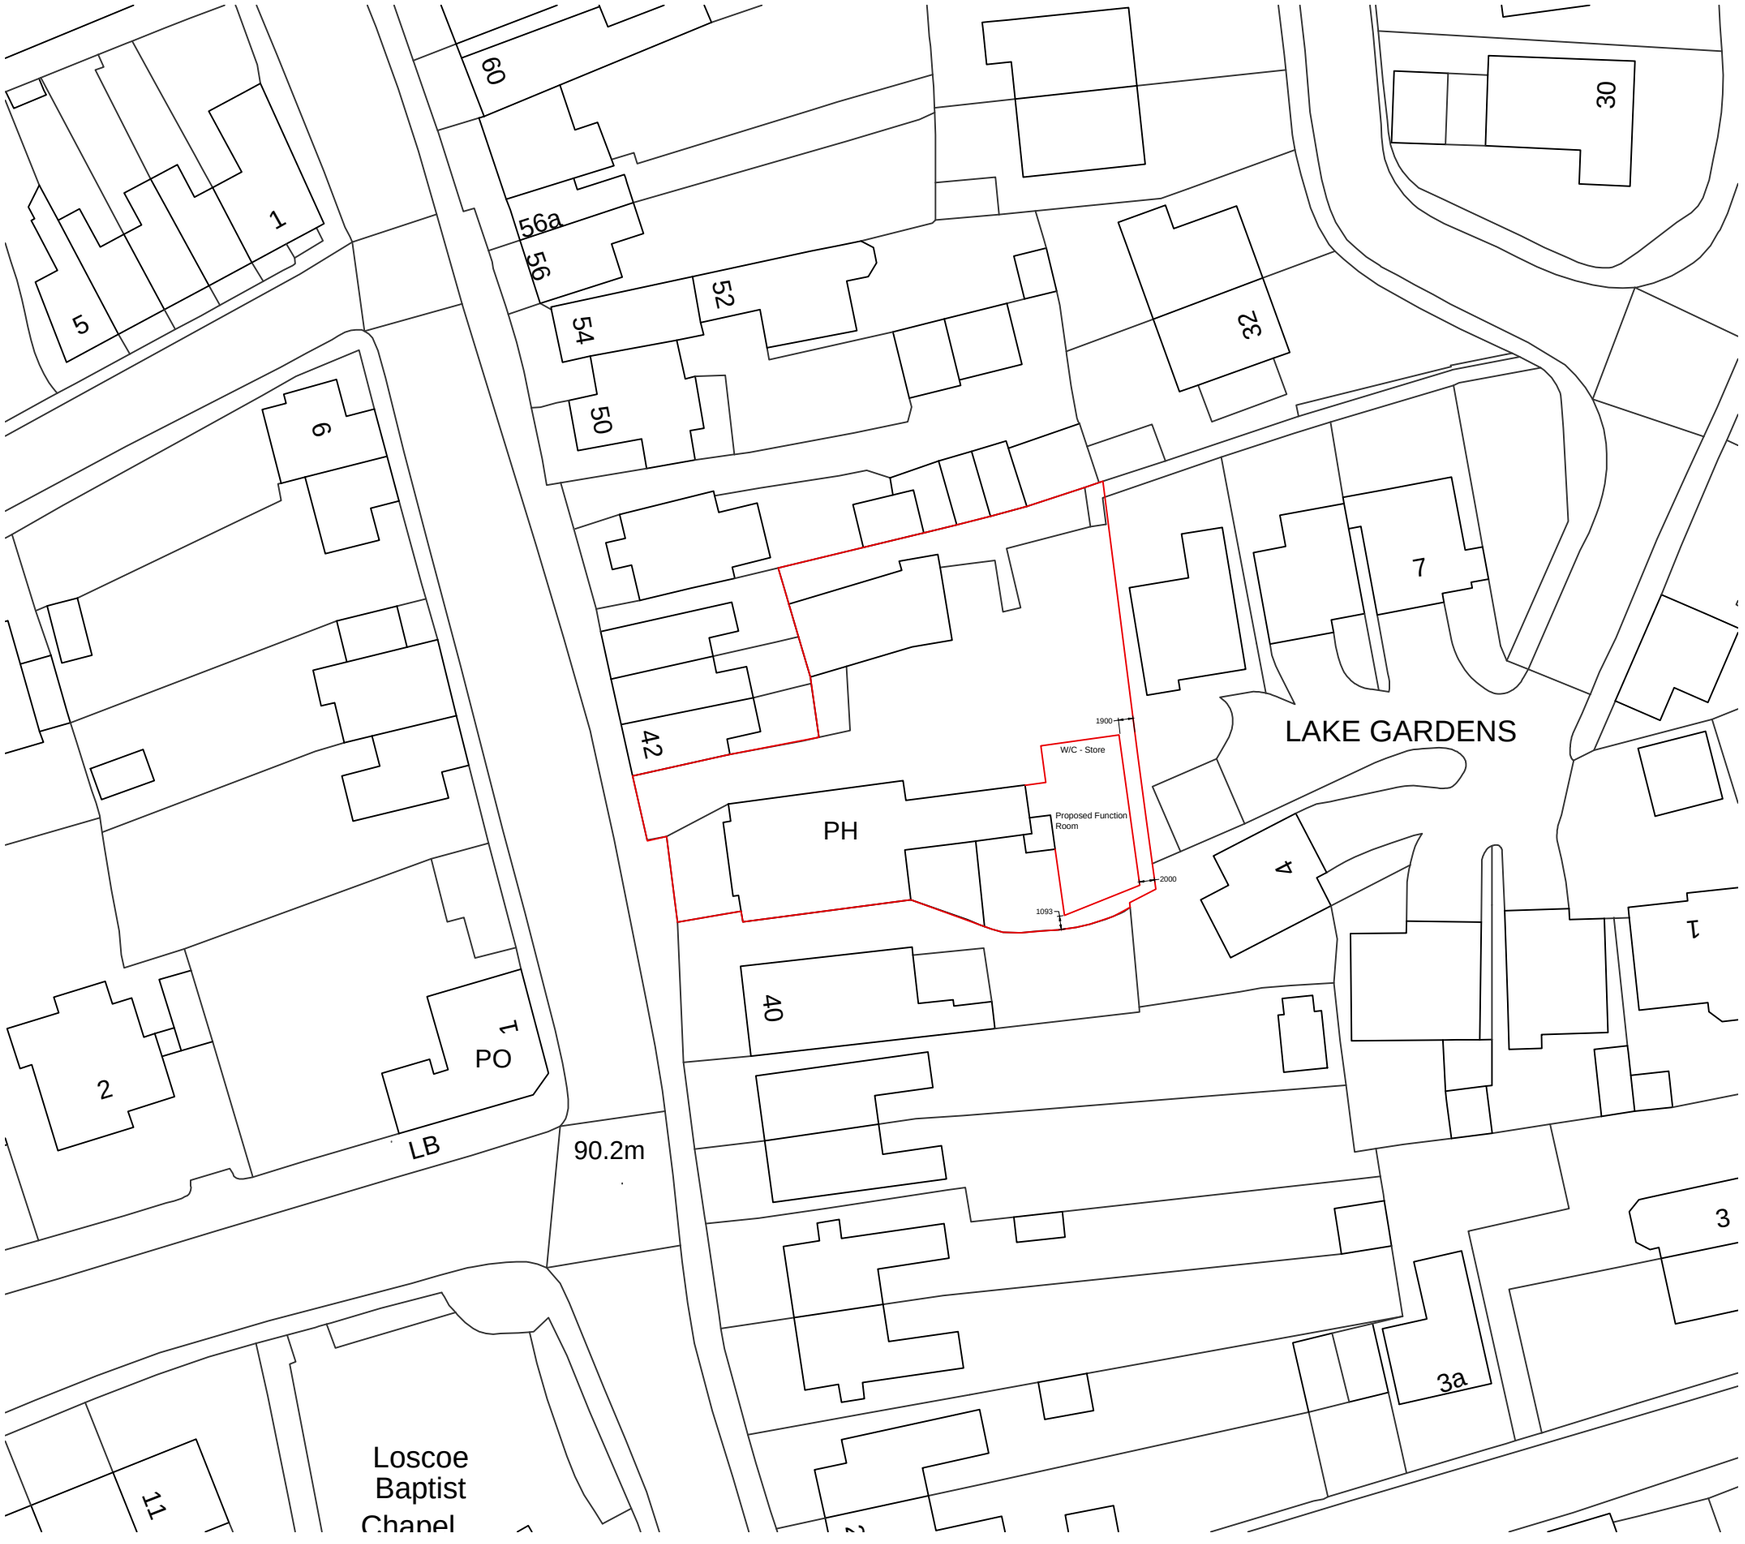

Rev. No	Date	Revision	Drawn by

Client

The Eclipse Bar

40 High Street
Loscoe
Heanor DE75 7LE

Project

Proposed Function Room

Drawing

Proposed Block Plan

Cattermole Contractors Ltd

Market Place
Codnor
Derbyshire
DE5 9QA
Tele:- 01773 743905
Fax:- 01773 570004

Scale	Date Drawn	Drawn by	Checked by
1/500	27-04-2022	D.H	P.C

DRAWING NUMBER:	Job No	Reg No	Rev No	Status
	05/22	06		

Status for Information / for Construction

CAD File Name: