

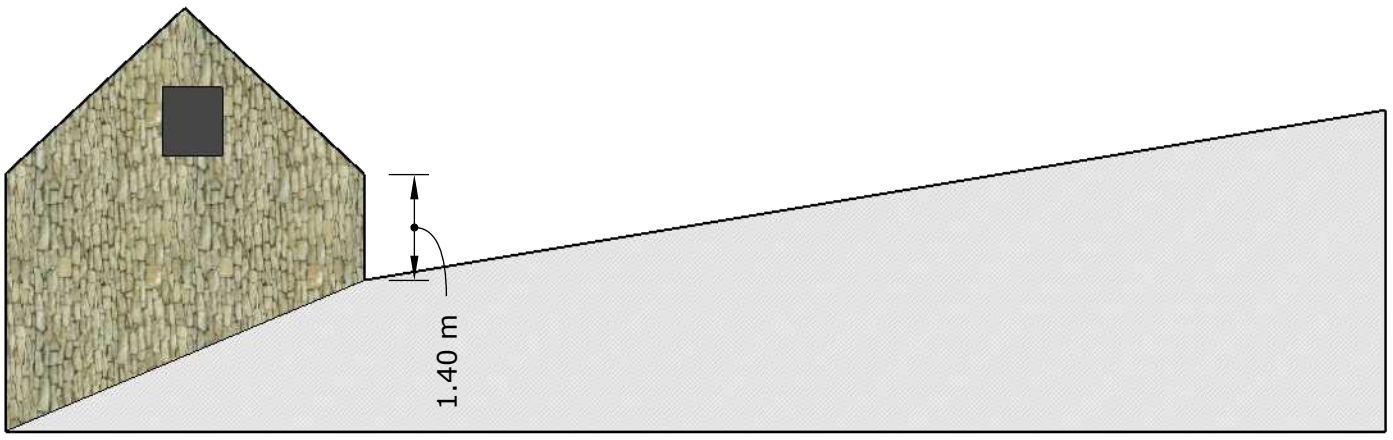



Existing elevation - South (showing levels along centreline of site)

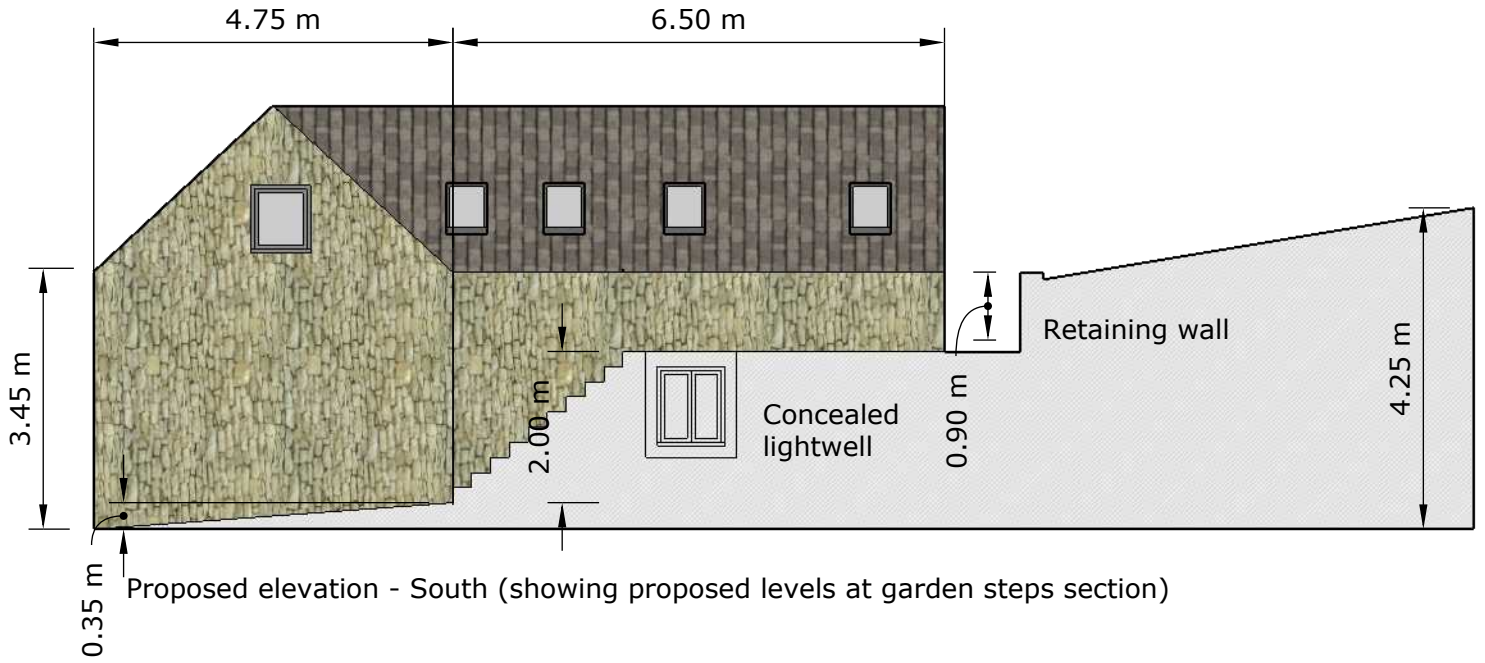

Proposed elevation - South (showing proposed levels at garden steps section)

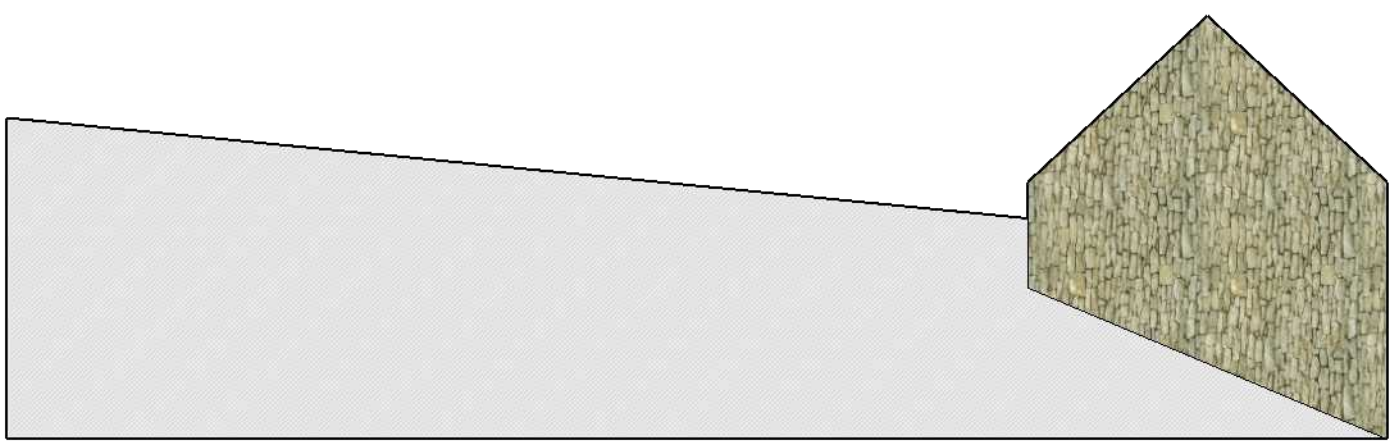

Existing elevation - North (showing levels along line of north gable wall)

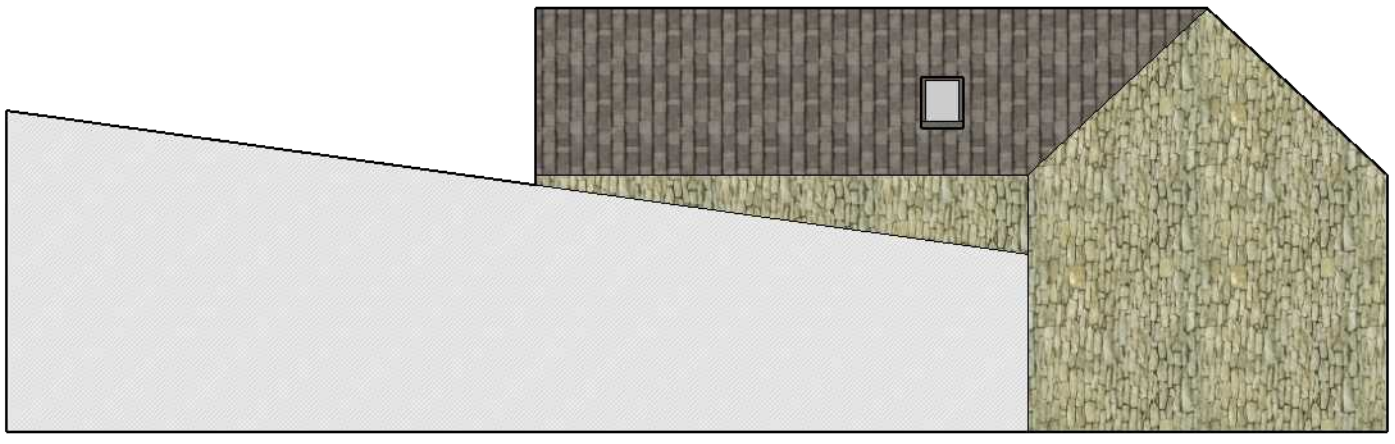

Proposed elevation - North (showing levels adjacent North wall of proposed extension)

Proposed Elevations 2: Land off Eden Bank, Eden Bank, Ambergate ; Drawing PE2B (1:100 on A3)