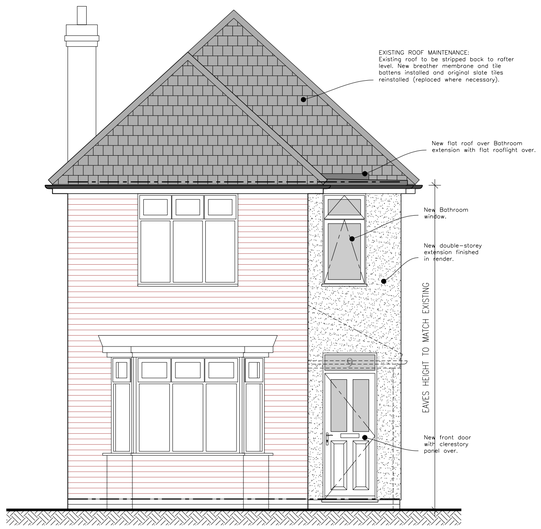

PROPOSED SOUTH ELEVATION @ 1:50

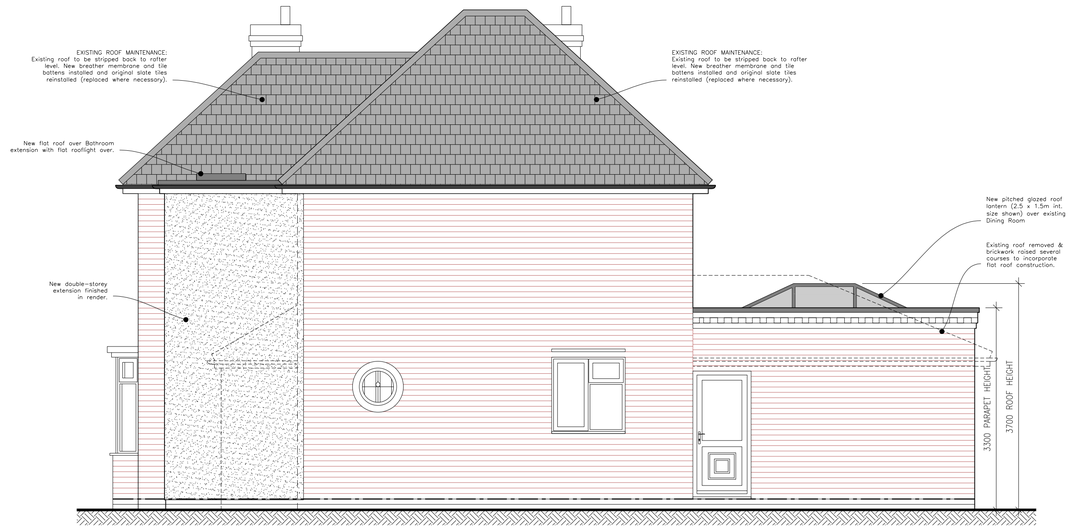

PROPOSED EAST ELEVATION @ 1:50

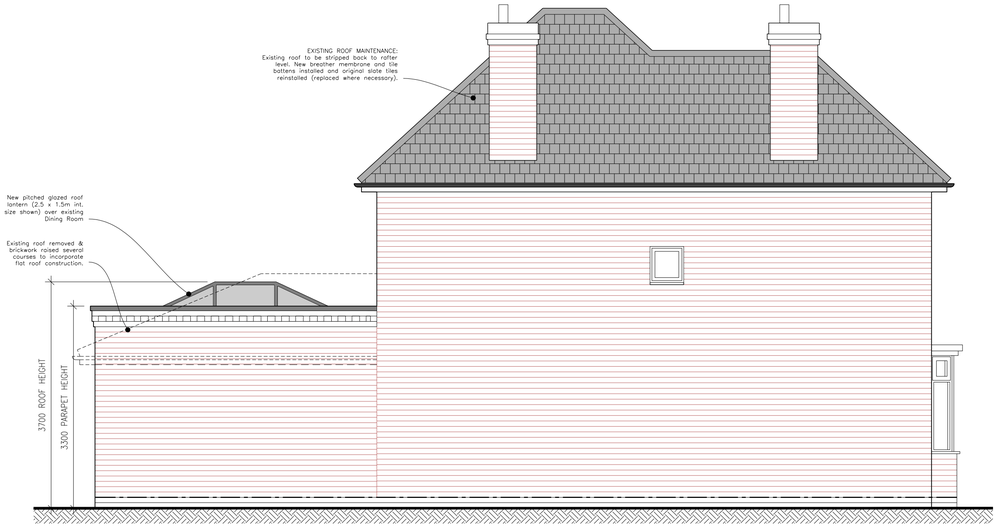

PROPOSED WEST ELEVATION @ 1:50

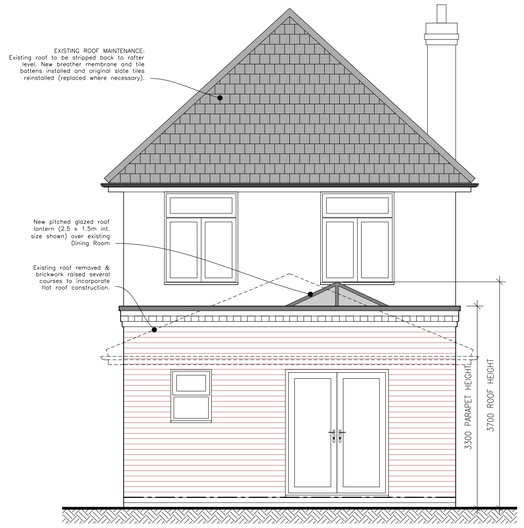

PROPOSED NORTH ELEVATION @ 1:50

GENERAL NOTES:

Whilst every care has been taken to ensure accuracy, no responsibility will be accepted for any errors contained in this drawing and it should not be relied upon for ordering of any materials. All details and dimensions must be checked on-site before any building work or material ordering.

This drawing is copyright the property of the Client.

Contractor to check and adjust dimensions of new work to suit existing conditions.

Do not assume existing structure or details are plumb, square or level.

Contractor must notify the Agent of any discrepancies before proceeding.

ORIENTATION:

REV:	DATE:	AMENDMENTS:

martin wraight design
MEASURED SURVEYS | ARCHITECTURAL DRAUGHTING | PLANNING & BUILDING REGULATIONS DRAWINGS
TEL: +44 (0)7531 610 892 WEB: martinwraightdesign.co.uk EMAIL: martin@martinwraightdesign.co.uk

PROJECT ADDRESS:
9 Hickton Road, Swanwick, Derbyshire, DE55 1AF.

DRAWING NAME:
PROPOSED PROPERTY ELEVATIONS

DRAWING NO: MWD225/03

REVISION: -

PROJECT NO: MWD225

SCALE: 1:50 @ A1, 1:100 @ A3

DATE: 04/04/2022

DRAWN BY: MW