


EXISTING GROUND FLOOR PLAN
1:50 @A1

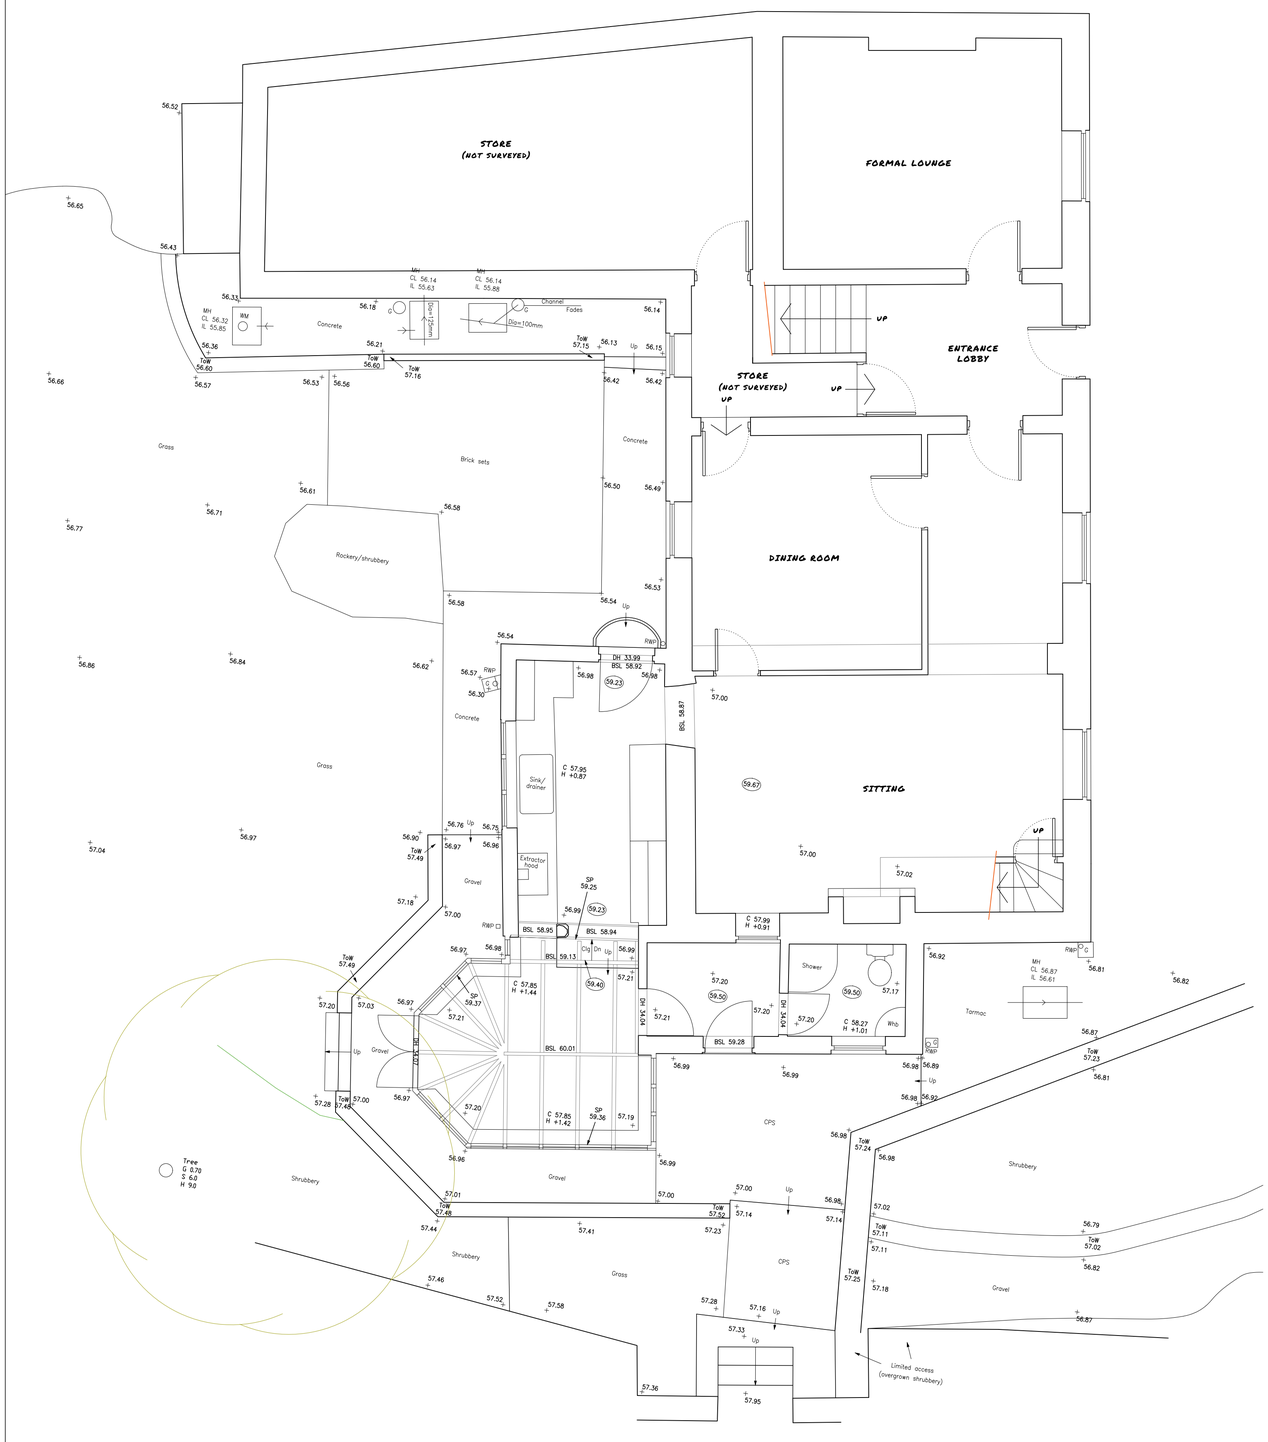

FRONT ELEVATION
1:100 @ A1


Stone
Brick
Timber
door/ fr
Stone slope
Stone slope
Stone
Brick
Brick
Brick
Brick
Brick
Brick
Brick
Stone
Stone
Stone