Revisions		
No:	Date:	Comments:

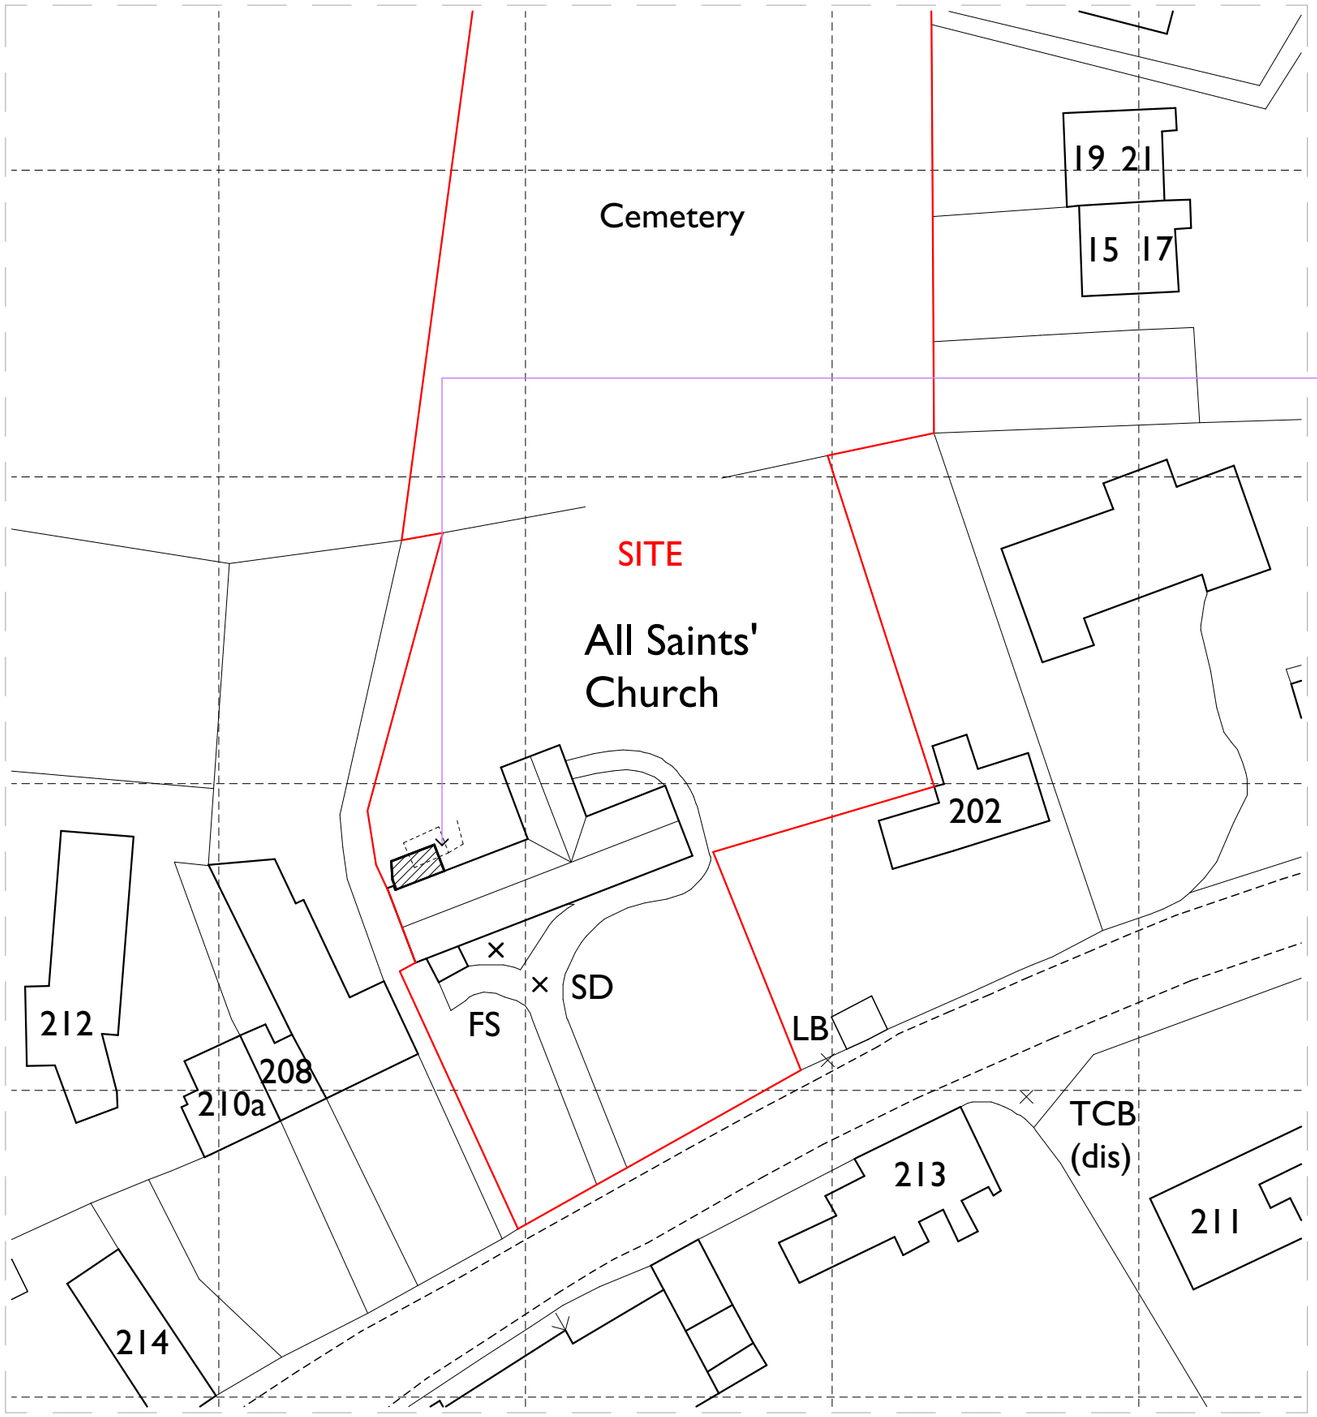

Site Block Plan

Scale 1 : 500

0 25metres

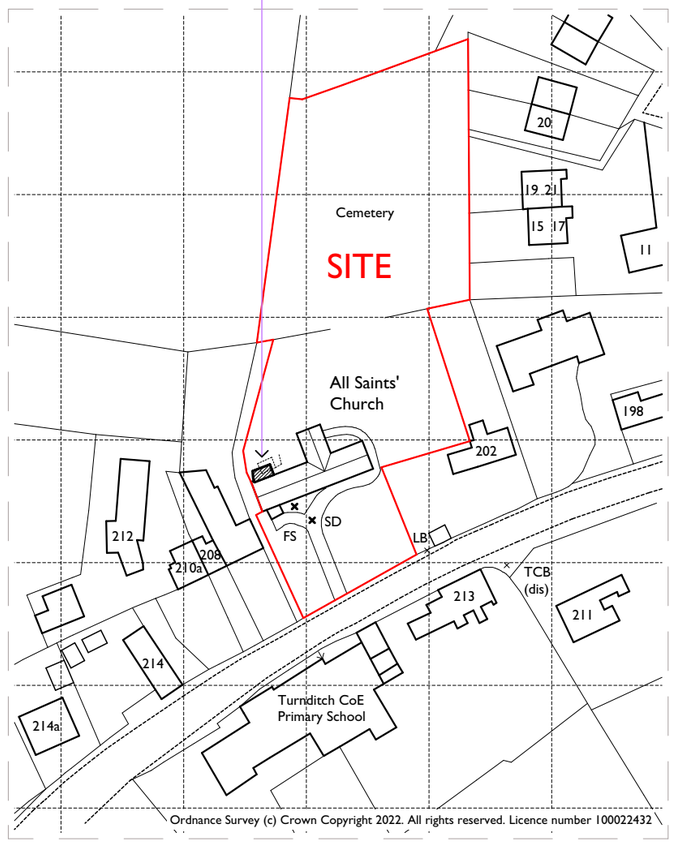

Ordnance Survey (c) Crown Copyright 2022. All rights reserved. Licence number 100022432

Site Location Plan

Scale 1 : 1250

0 25metres

bga blairgrattonarchitects

Blair Gratton Architects Ltd.
29 York Street, Derby DE1 1FZ
T: 01332 340458
F: 01332 291771
E: info@blairgratton-architects.co.uk

www.blairgratton-architects.co.uk

Project:	Extension & Alterations: Parish Church of All Saints Turnditch Belper Derbyshire DE56 2LH
Title:	Design Drawing: Site Location & Block Plan
Client:	Rev. Alison Roome
Dwg. No:	728.04A
Scale:	1/500 & 1/1250 @ A3
Date:	IV/XXII

Use figured dimensions only.
Contractor to check all dimensions and levels on site before work commences and report any discrepancies or variations to the Architect immediately.

RIBA Chartered Architects

© Design Copyright of Blair Gratton Architects Limited.
This drawing may not be copied in any format without the consent of Blair Gratton Architects Limited.