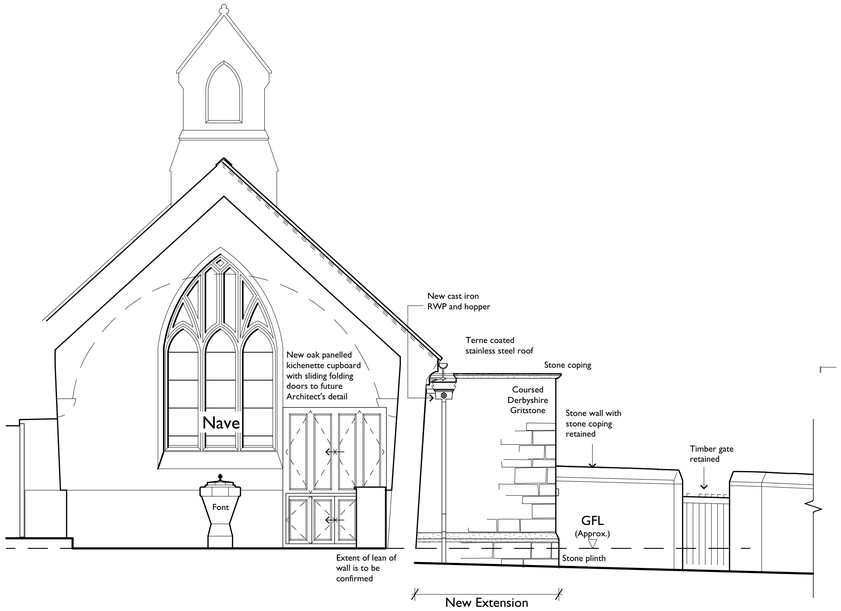

Side (East) Elevation and Partial Section
as Proposed

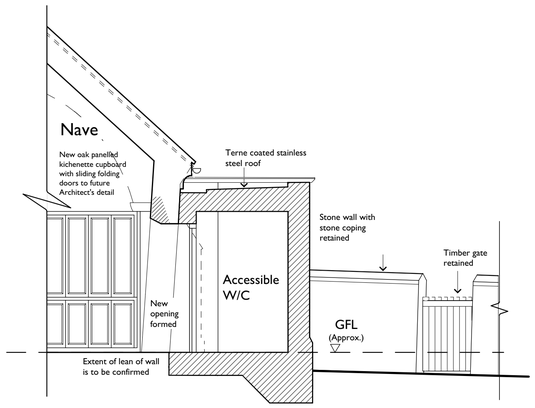

Section A - A
as Proposed

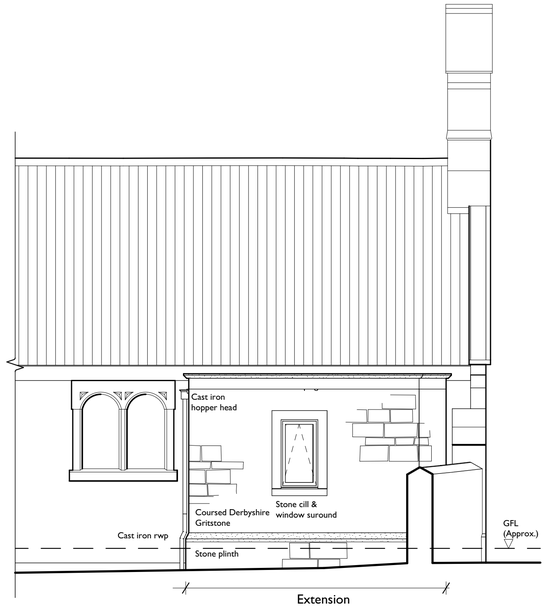

Rear (North) Elevation
as Proposed

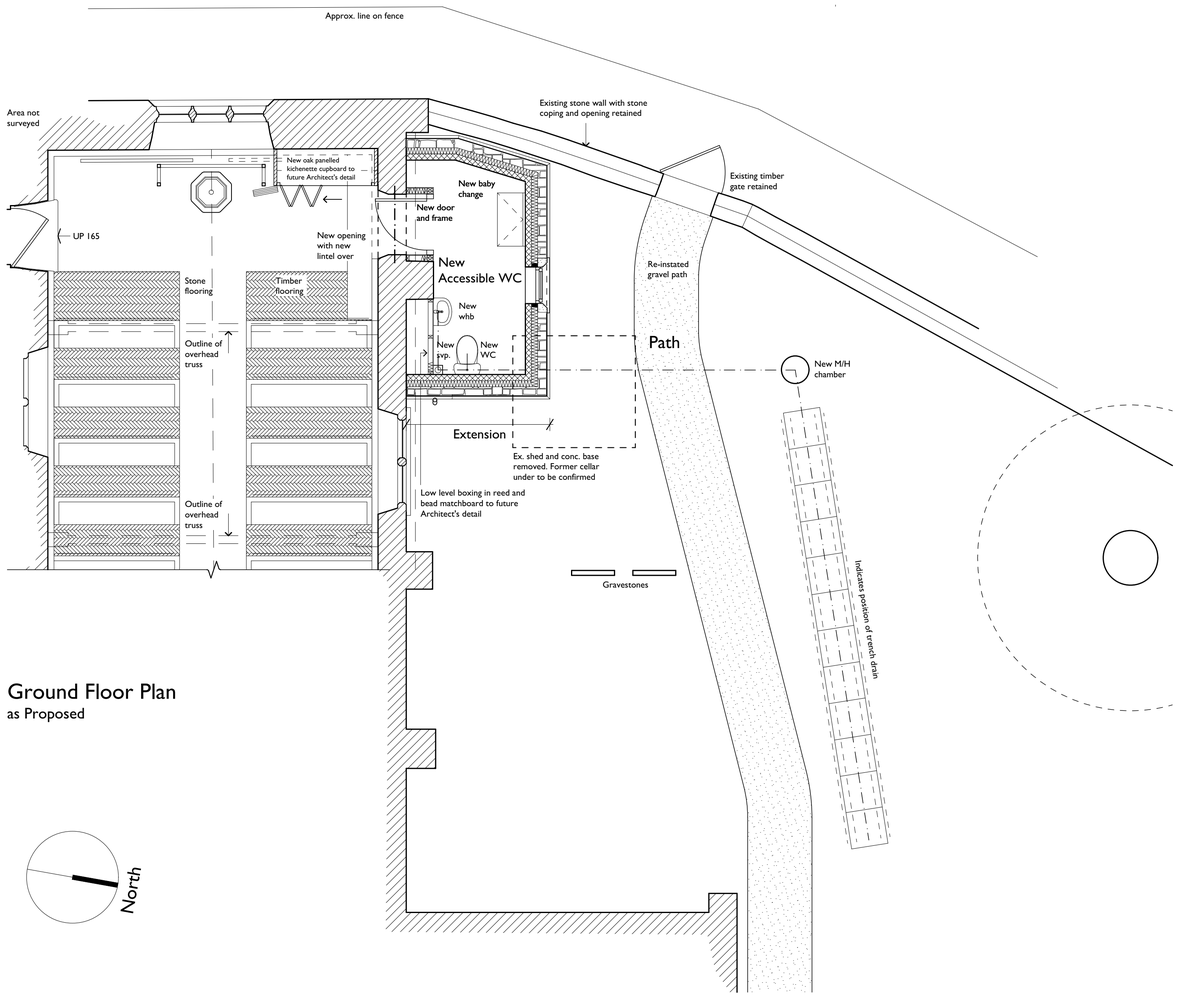

Ground Floor Plan
as Proposed

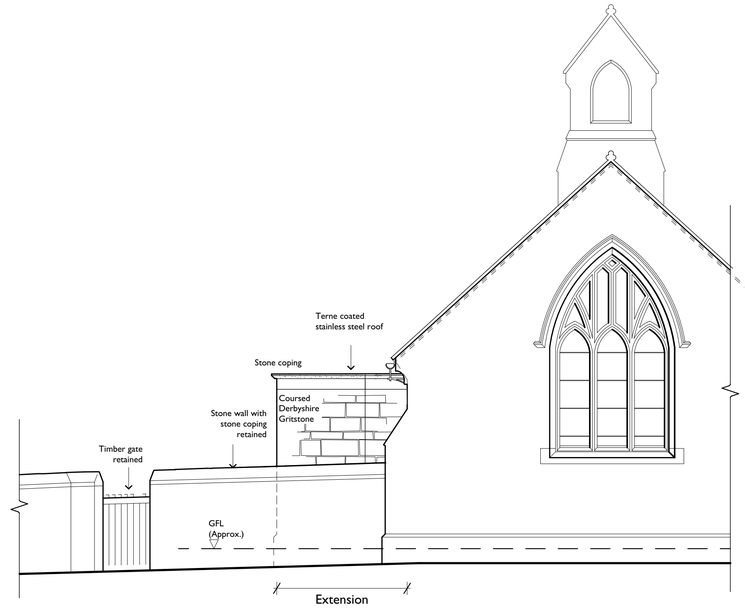

Side (West) Elevation
as Proposed

Revisions		
No:	Date:	Comments:

MATERIALS:

- External Walls: Coursed Derbyshire Gritstone
- Roof Finish: Terne coated stainless steel
- RWG's: Black cast metal
- Windows: PPC aluminium in dark grey

bga blairgrattonarchitects

Blair Gratton Architects Ltd.
29 York Street, Derby DE1 1FZ
T: 01332 340458
F: 01332 291771
E: info@blairgratton-architects.co.uk

www.blairgratton-architects.co.uk

Project: Proposed Extension & Alterations:
Parish Church of All Saints
Turnditch
Belper
Derbyshire
DE56 2LH

Title: Design Drawing Scheme 2:
Plan, Elevations & Section

Client: Turnditch All Saints PCC

Dwg. No: 728.06A

Scale: 1:50 @ A1

Date: III/XXII

Use figured dimensions only.
Contractor to check all dimensions and levels on site before work commences and report any discrepancies or variations to the Architect immediately.

RIBA Chartered Architects

© Design Copyright of Blair Gratton Architects Limited.
This drawing may not be copied in any format without the consent of Blair Gratton Architects Limited.

0 1 2 3 4
Scale bar 1 : 50 Metres