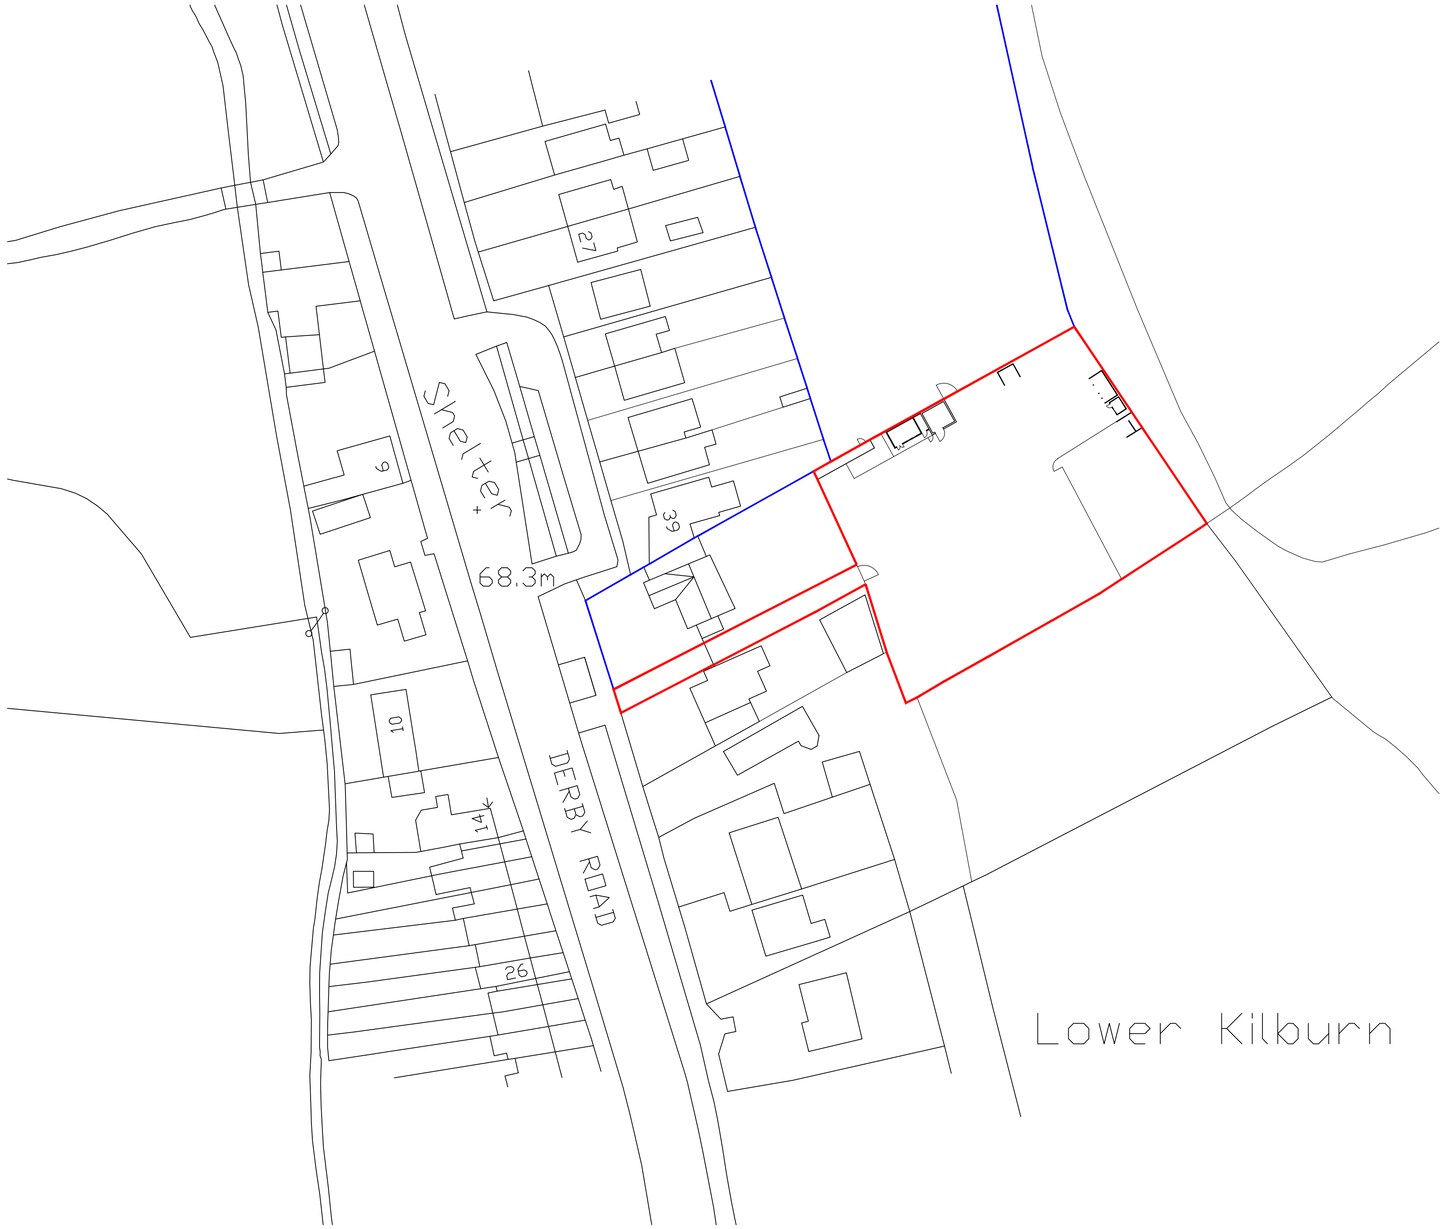

Ordnance Survey (c) Crown Copyright 2021. All rights reserved. Licence number 100022432

0 5 10 20 30 40 50
Metres at scale 1:500

Revisions:
-

Notes:
The copyright of this drawing belongs to Paul Hicking Associates and shall not be reproduced without their written consent.
Do not scale from this drawing.

12 Beaurepaire Crescent
Belper
Derbyshire
DE56 1HR
T : 07856 729813
E : paul@hicking.plus.com

Paul Hicking Associates

41 Derby Road, Lower Kilburn
Site/Block Plan as Proposed

Drawing No:	Revision:	Scale:	Status:
2170 - 03	-	1:125 @ A1	Planning