
BLOCK PLAN
SCALE 1:50

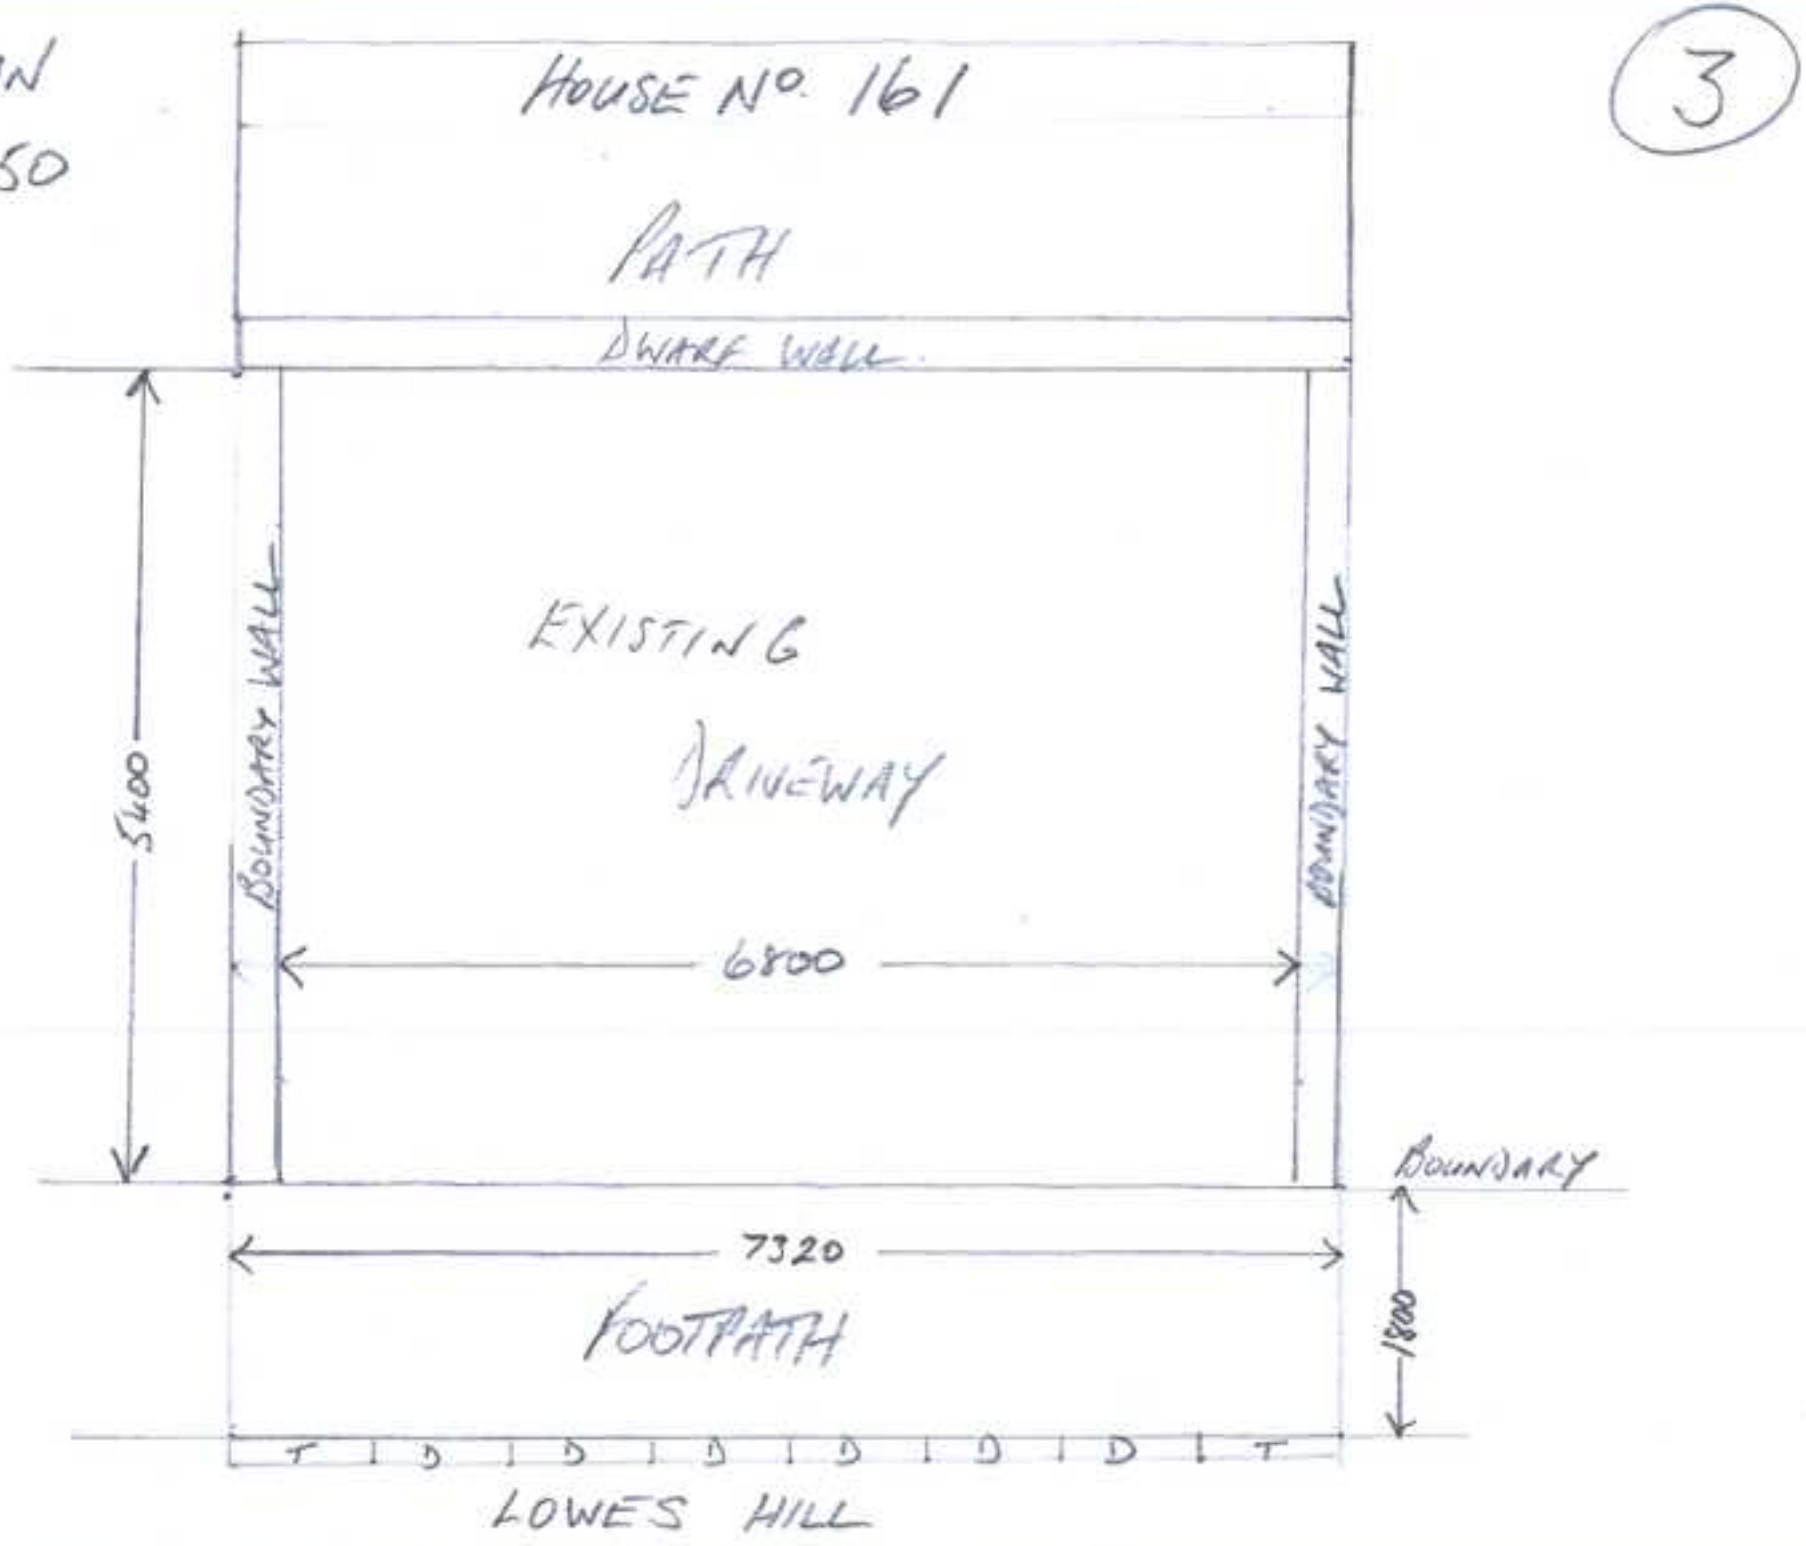

3