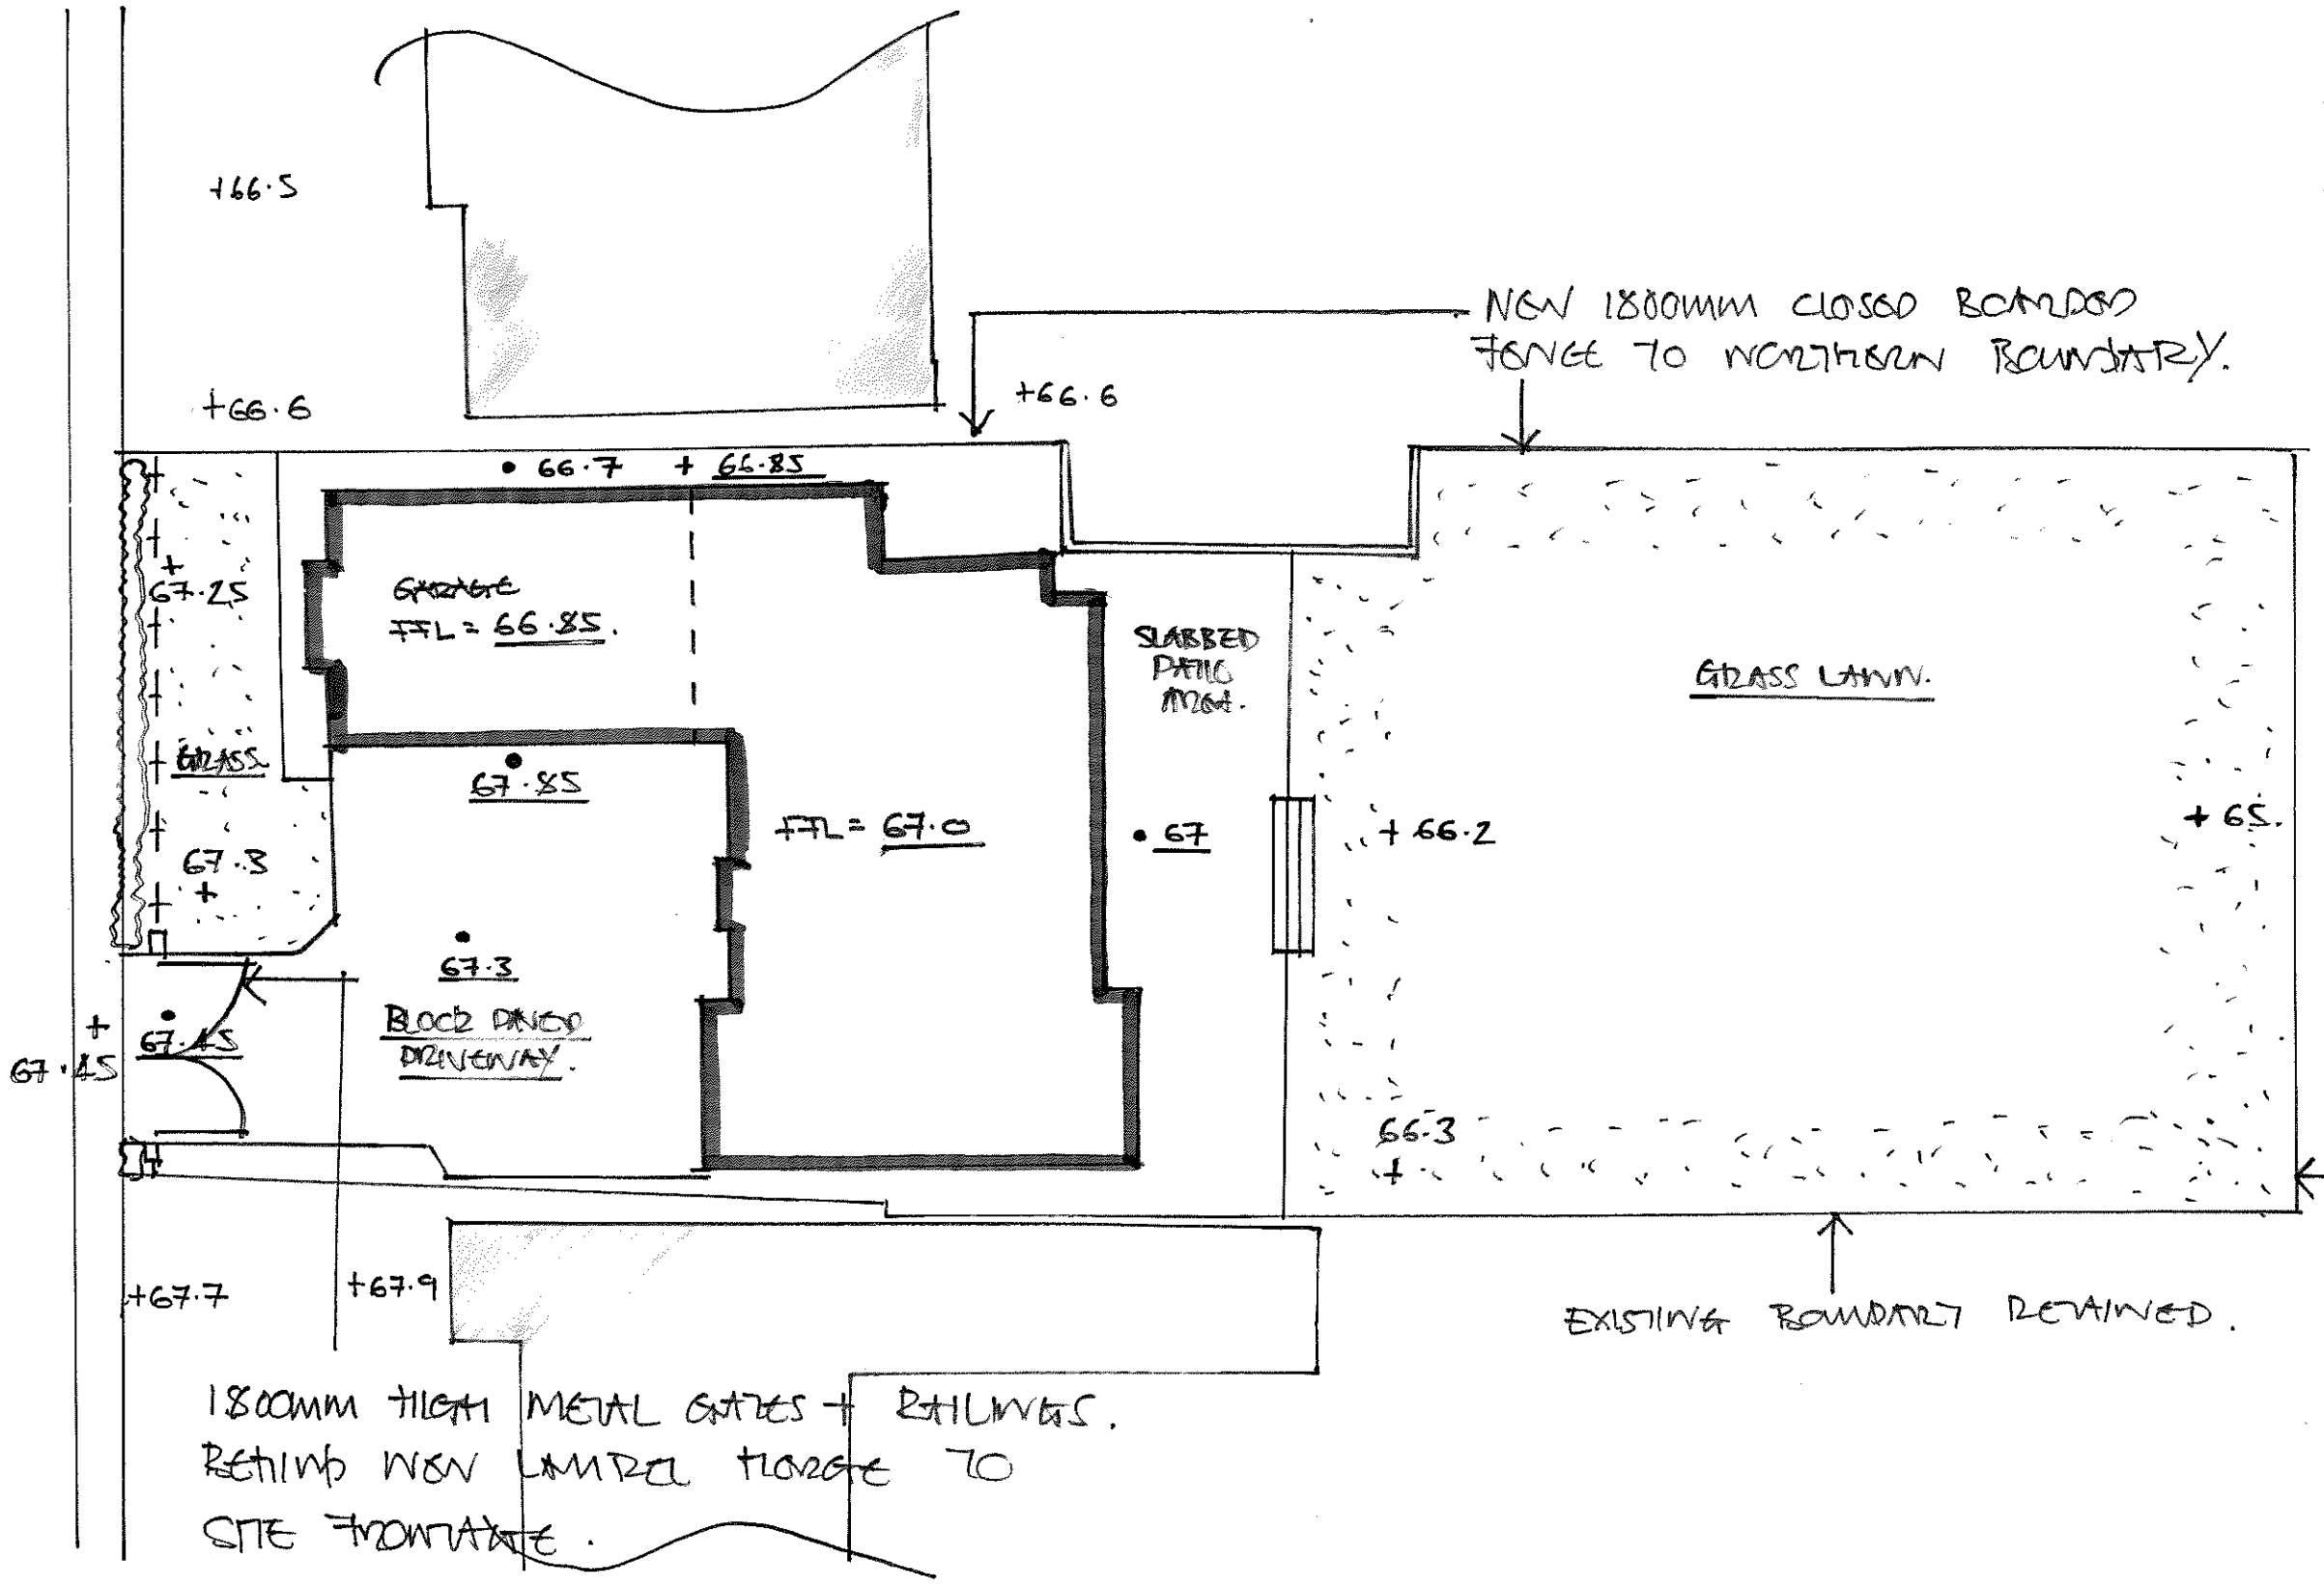

SOFT LANDSCAPING.

FRONT + REAR GARDENS TO BE GRASS WITH LAUREL HEDGE PLANTED TO FRONTAGE AS NOTED THUS: ~~~ ON PLAN.

MATERIALS:

SEE SEPARATE SCHEDULE.

PROPOSED LEVELS KEY.

FFL = 67.0.

PROPOSED SPOT LEVEL = • 67

EXISTING SPOT LEVEL = + 67.45.

CHEVIN HOMES.

LAND ADJACENT TO: 58 BROADWAY, DUFFIELD.

SITE LAYOUT INFORMATION RELATED TO PLANNING CONS: 3, 6, 7, OF

AVA: 2021/1113.

D.STACK, MARCH 2022, S:1|200@A3. REV(A)