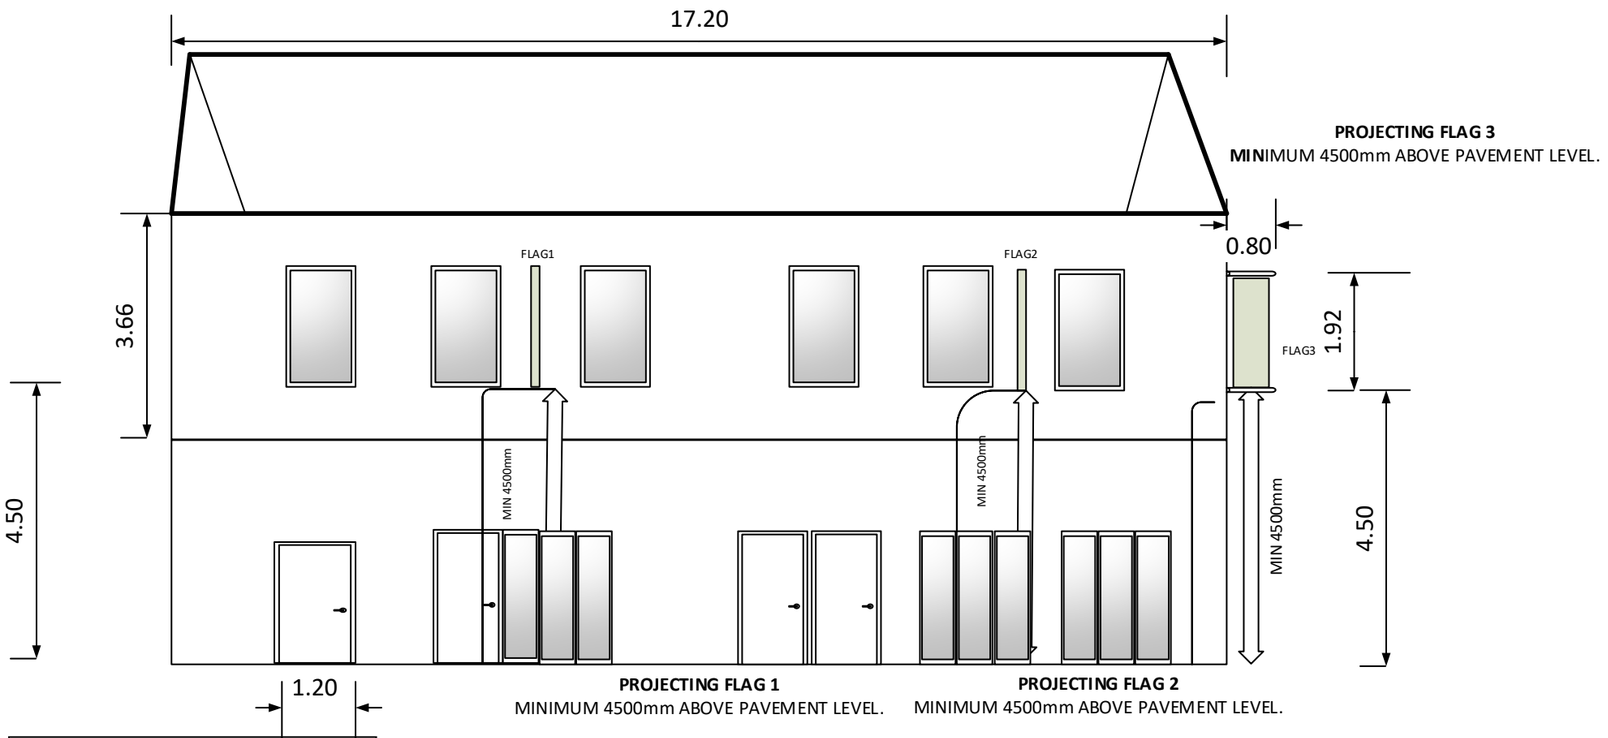

PROJECTING FLAG 3
MINIMUM 4500mm ABOVE PAVEMENT LEVEL.

PROJECTING FLAG 1
MINIMUM 4500mm ABOVE PAVEMENT LEVEL.

PROJECTING FLAG 2
MINIMUM 4500mm ABOVE PAVEMENT LEVEL.

EAST ELEVATION
SCALE 1:100 @A3

8A , 1st Floor ,Strutt Street, Belper, DE56 1UN

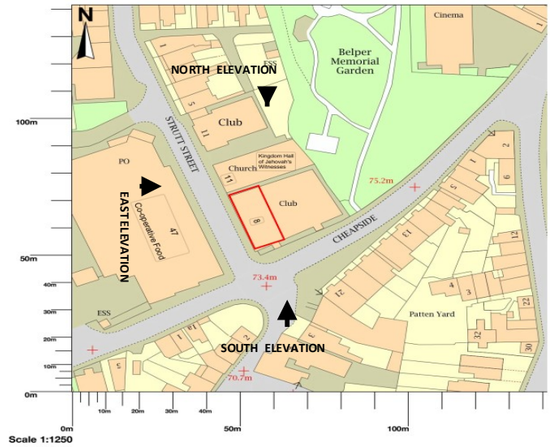

KEY PLAN

PROJECTING FLAG 1&2
MINIMUM 4500mm ABOVE PAVEMENT LEVEL.

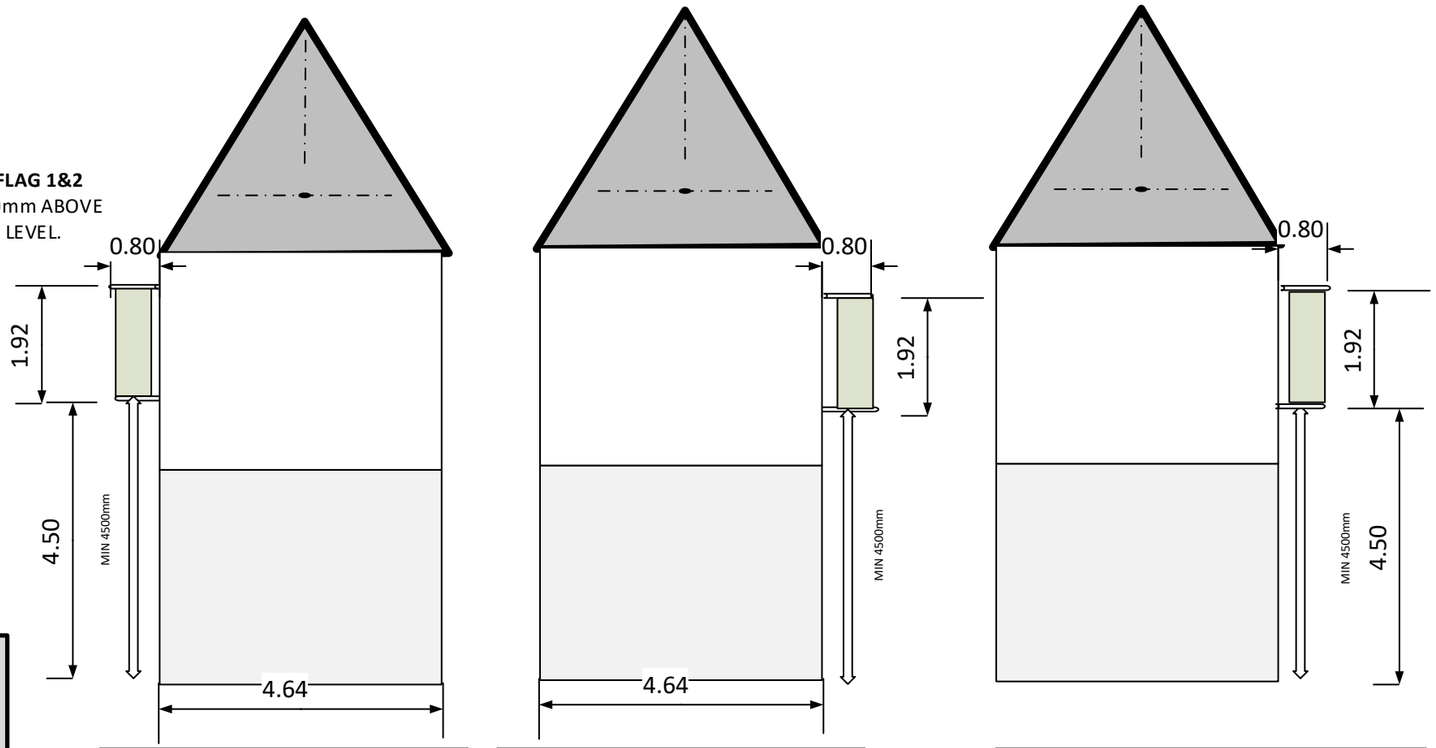

SOUTH ELEVATION FLAG1
SCALE 1:100 @A3

NORTH ELEVATION FLAG2
SCALE 1:100 @A3

EAST SIDE ELEVATION FLAG3
SCALE 1:100 @A3

PROJECTING FLAG 1&2
MINIMUM 4500mm ABOVE PAVEMENT LEVEL.

PROJECTING FLAG 3
MINIMUM 4500mm ABOVE PAVEMENT LEVEL.

FLAG DETAILS PLAN & SIZE

DOUBLE SIDED FLAG COLOUR; Pink, Blue, Green with white LOGO.

STEEL BRACKET AND SIGN SUPPORTS,47mm diameter steel pipe with wall mountings COLOUR; Pink, Blue, Green.

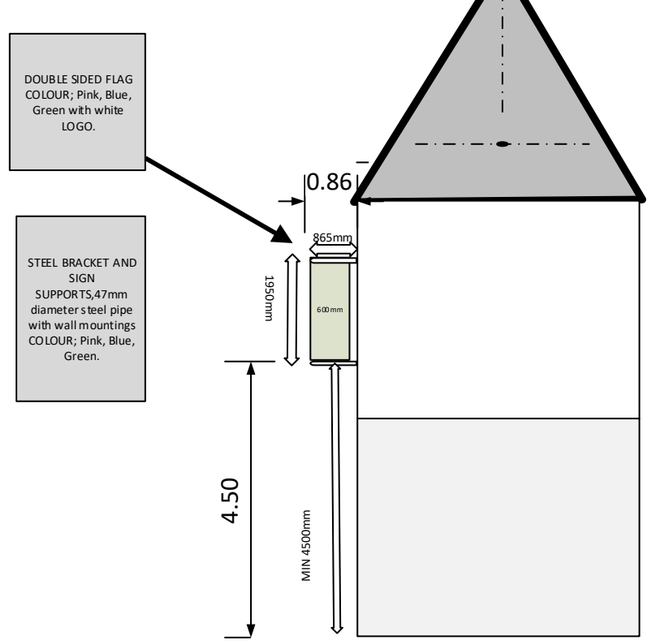

PROPOSED FLAG
SCALE 1:100 @A3



COPYRIGHT © UNISKIN LTD
2022. ALL RIGHTS RESERVED.
CLIENT
Uniskin ltd
8a Strutt street ,1st floor
Belper
DERBYSHIRE
DE56 1UN
03332301490
info@uniskin.co.uk
www.uniskin.co.uk

PROJECT TITLE:Uniskin flags
DRAWING TITLE:Uniskin Flags application
PROJECT NUMBER:10050
DRAWING NUMBER :0002
REVISION:v4

SCALE 1:100 @A3
DRAWN BY CHECKED BY David Malan
DATE:28/04/2022

Proposed Signage
Mrs Tania Malan
Proposed Signage Details
SIGNAGE APPLICATION
Reference: PP-11207858
Date : 24/04/22