FIRST ANGLE PROJECTION

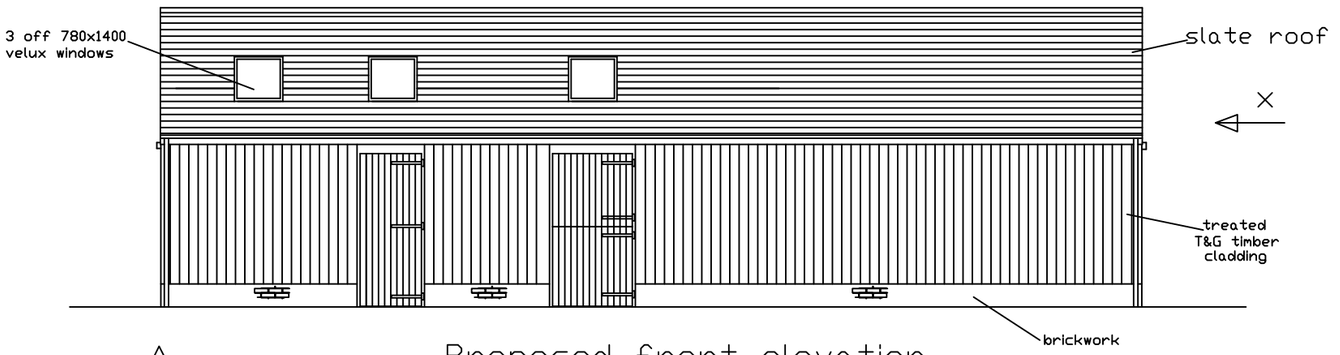

Proposed front elevation

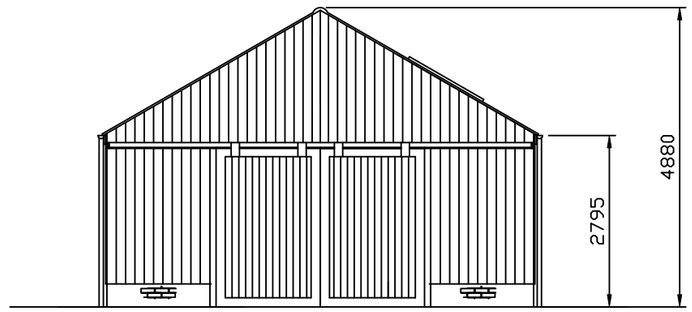

Proposed side elevation

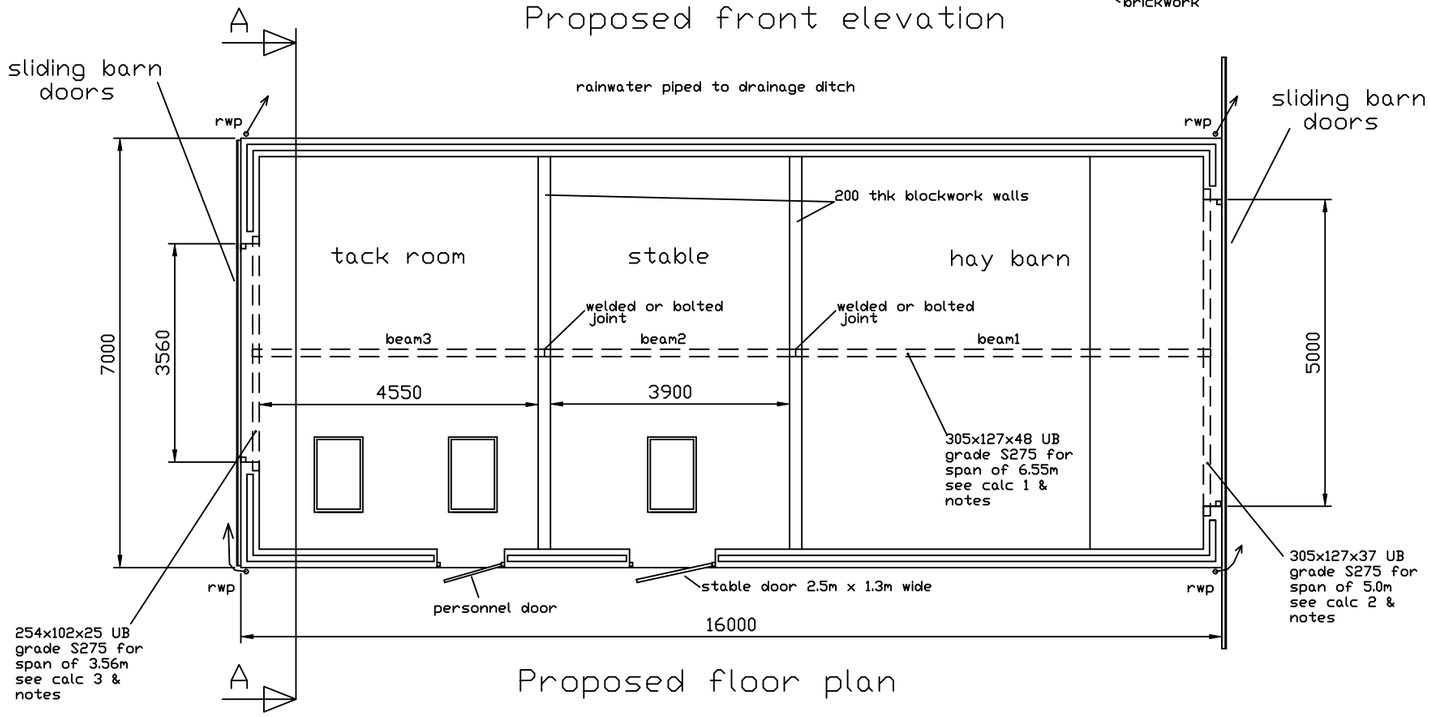

Proposed floor plan

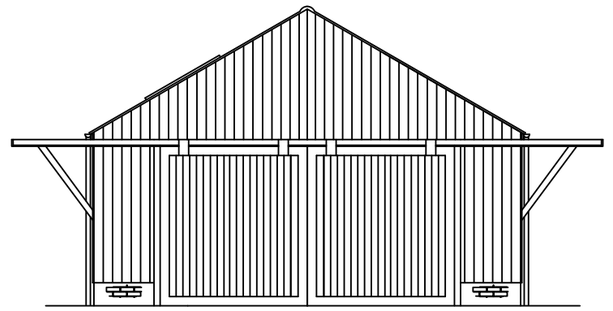

Proposed side elevation on x

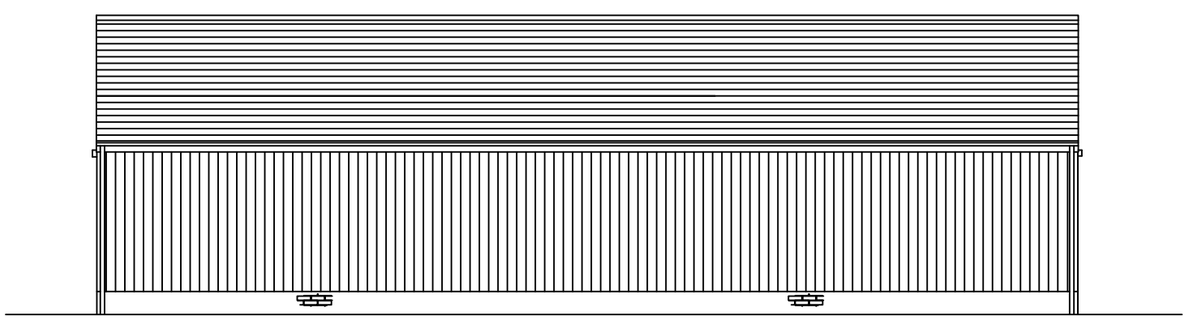

Proposed rear elevation

Scale :- 1=100

0 1 2 3 4 5
m

A3

PROPOSED HAY BARN & STABLE BUILDING	FOR MR R. HALLAM 17 BOOTHGATE, HEAGE, BELPER, DERBYS. DE56 2BP.	Plan No.- SC 1221.494 Steve Charlton. 0115 9171911	SHEET 1 of 5

11/04/22