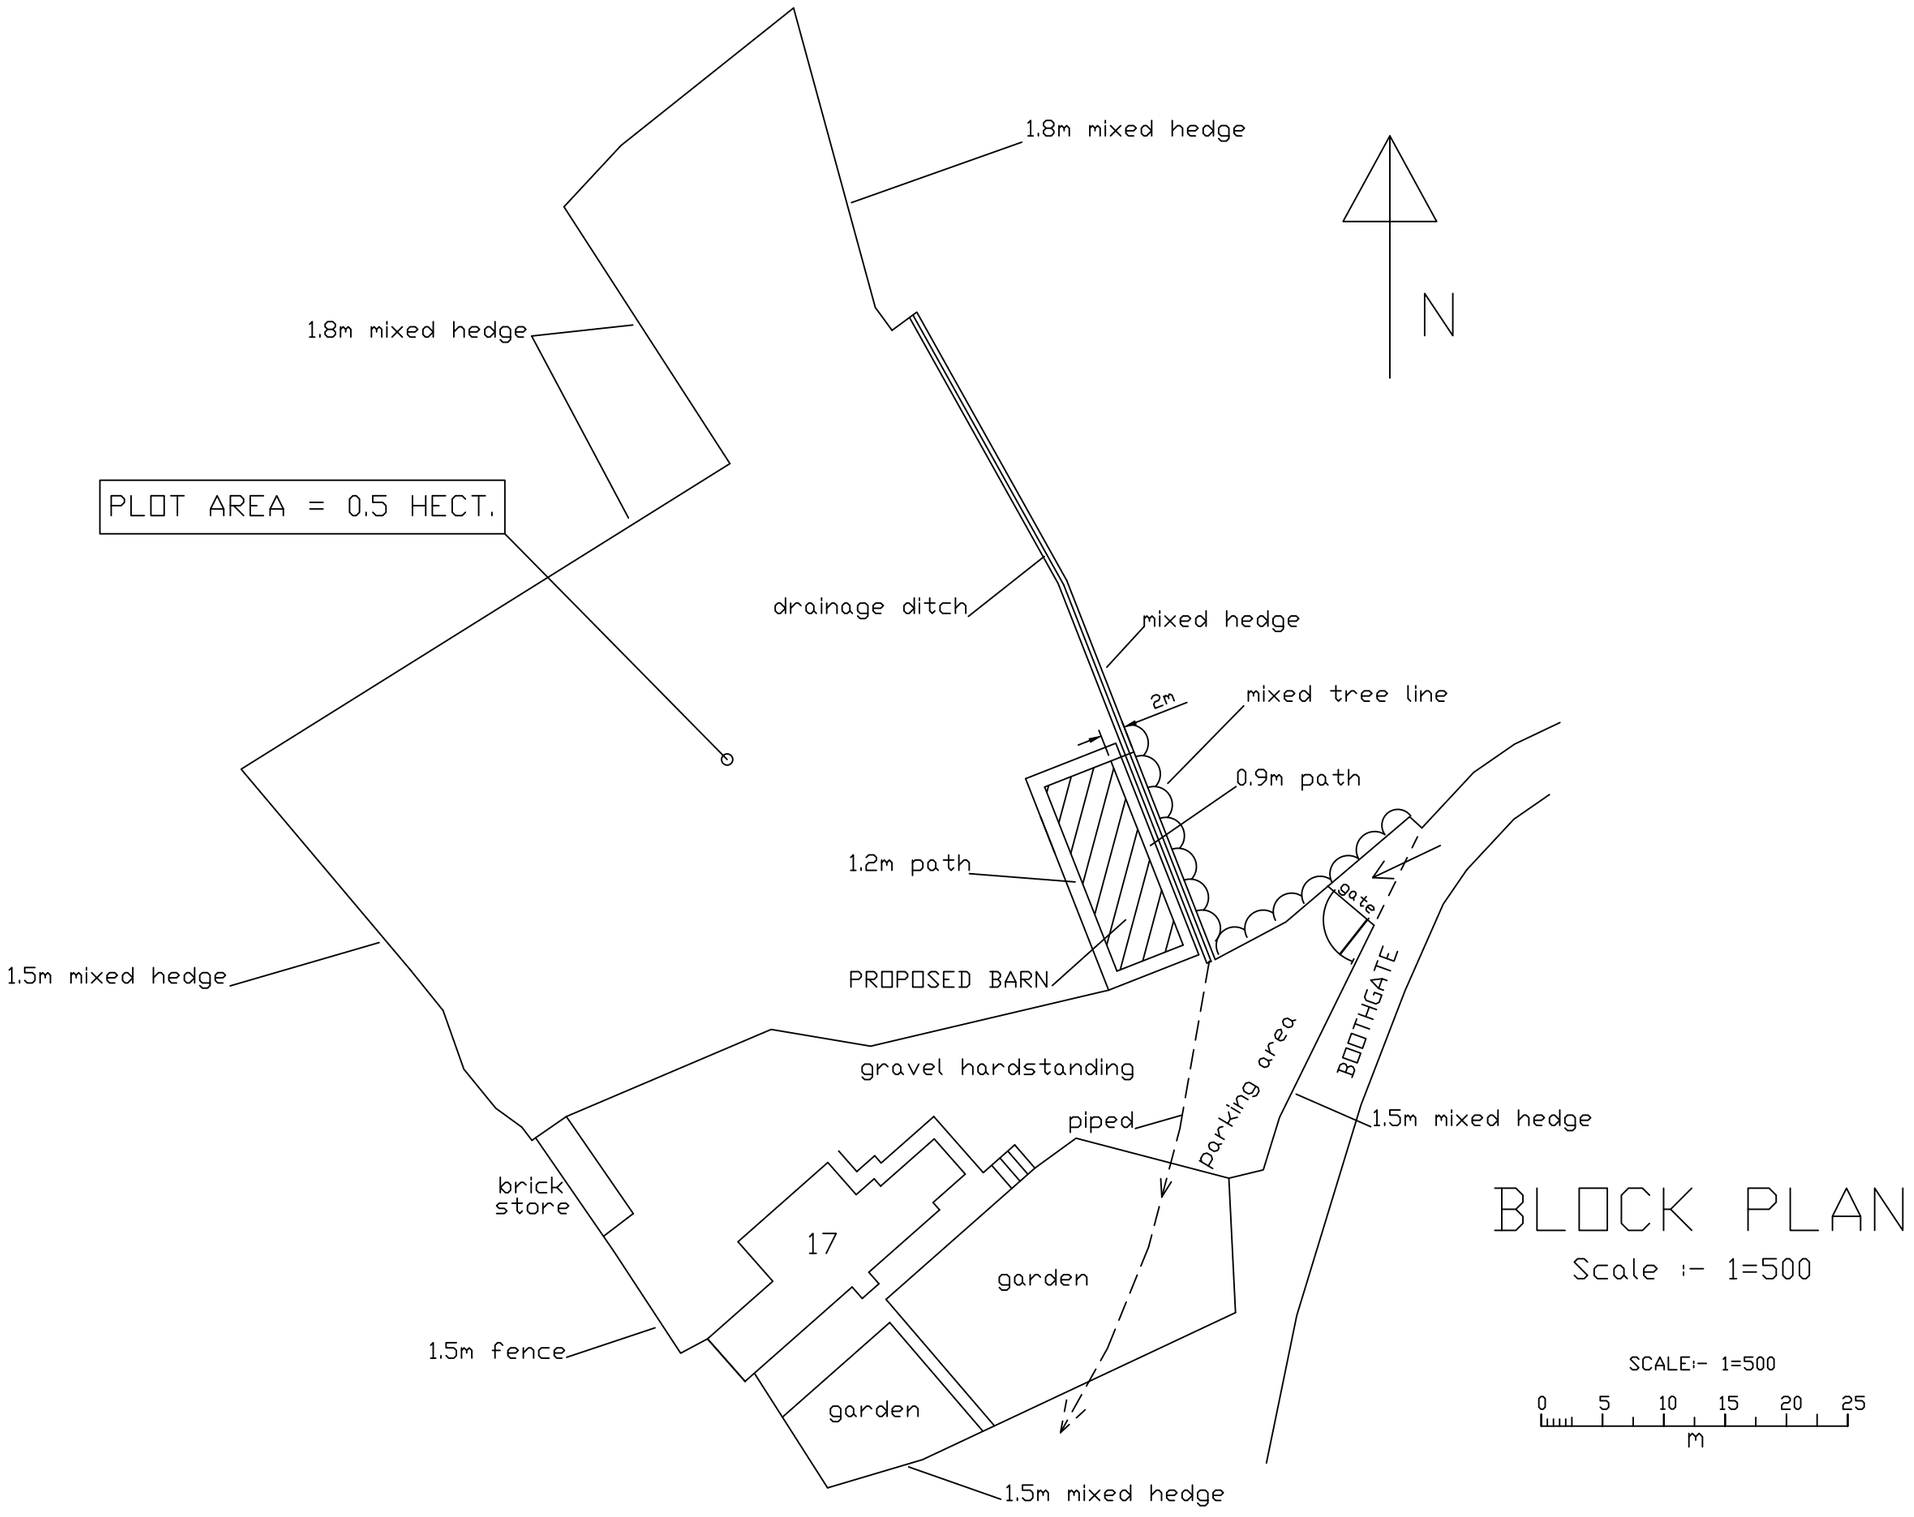

BLOCK PLAN

Scale :- 1=500

SCALE:- 1=500

0 5 10 15 20 25

m

A3

PROPOSED HAY BARN & STABLE BUILDING	FOR MR R. HALLAM 17 BOOTHGATE, HEAGE, BELPER, DERBYS. DE56 2BP.	Plan No.- SC 1221.494 Steve Charlton. 0115 9171911	SHEET 3 of 5

11/04/22