

front elevation

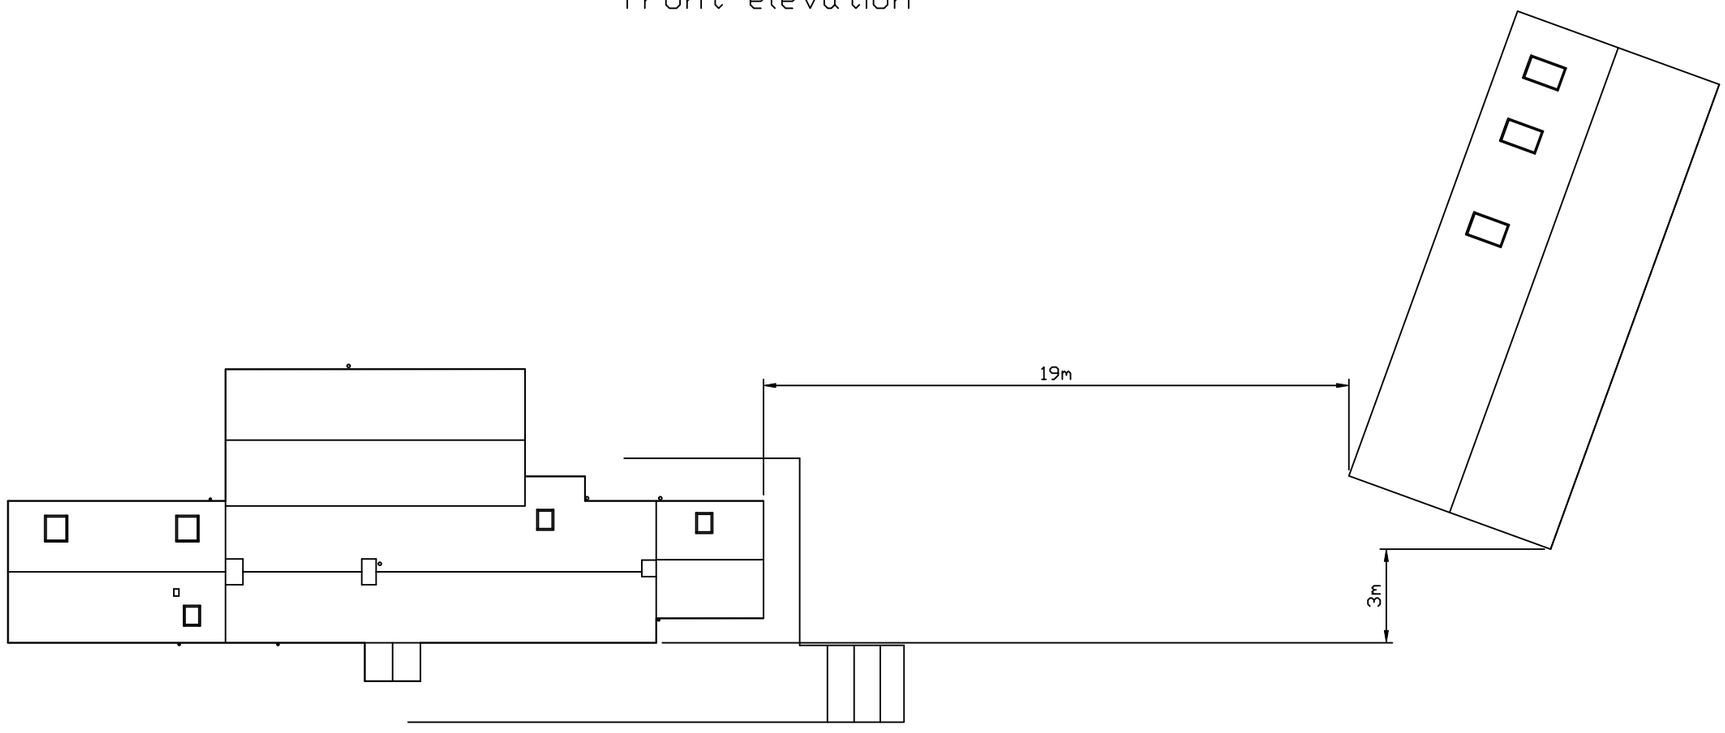

roof plan

Scale :- 1=200

0 1 2 4 6 8 10
m

A3

PROPOSED HAY BARN & STABLE BUILDING	FOR MR R. HALLAM 17 BOOTHGATE, HEAGE, BELPER, DERBYS. DE56 2BP.	Plan No.- SC 1221.494 Steve Charlton. 0115 9171911

SHEET 5 of 5

03/05/22