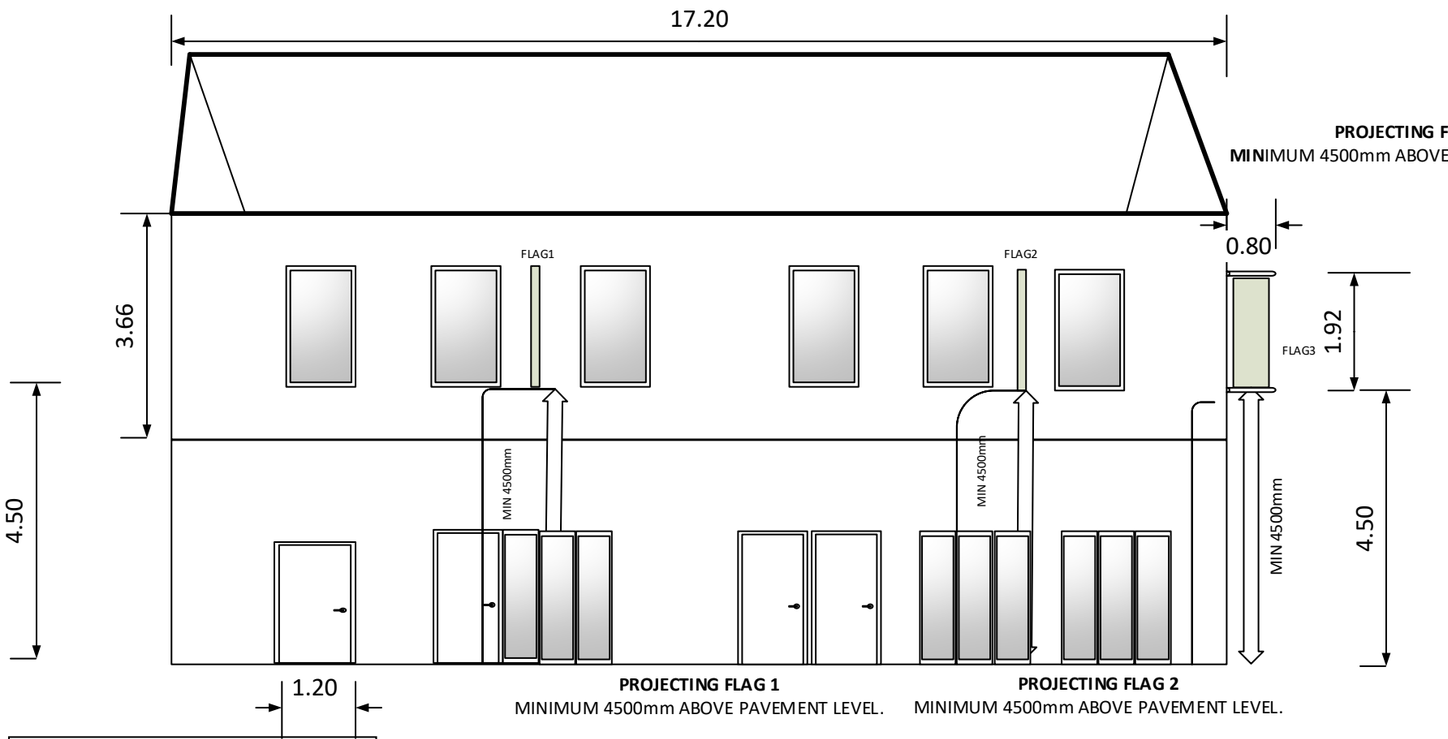

PROJECTING FLAG 3
MINIMUM 4500mm ABOVE PAVEMENT LEVEL.

PROJECTING FLAG 1
MINIMUM 4500mm ABOVE PAVEMENT LEVEL.

PROJECTING FLAG 2
MINIMUM 4500mm ABOVE PAVEMENT LEVEL.

EAST ELEVATION
SCALE 1:100 @A3

8A , 1st Floor ,Strutt Street, Belper, DE56 1UN

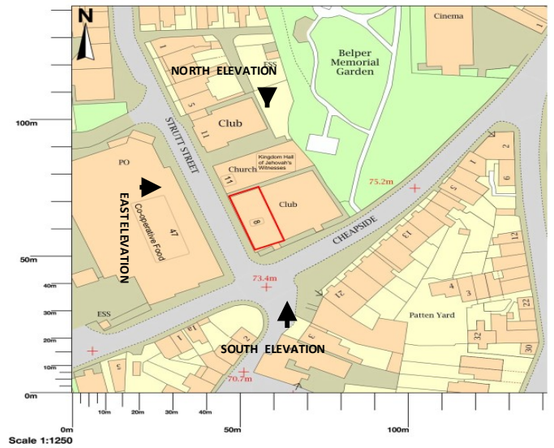

KEY PLAN

FLAG DETAILS PLAN & SIZE

CHEAPSIDE /SOUTH SIDE ELEVATION FLAG3
SCALE 1:100 @A3

DOUBLE SIDED FLAG COLOUR; Pink, Blue, Green with white LOGO.

STEEL BRACKET AND SIGN SUPPORTS,47mm diameter steel pipe with wall mountings COLOUR; Pink, Blue, Green.

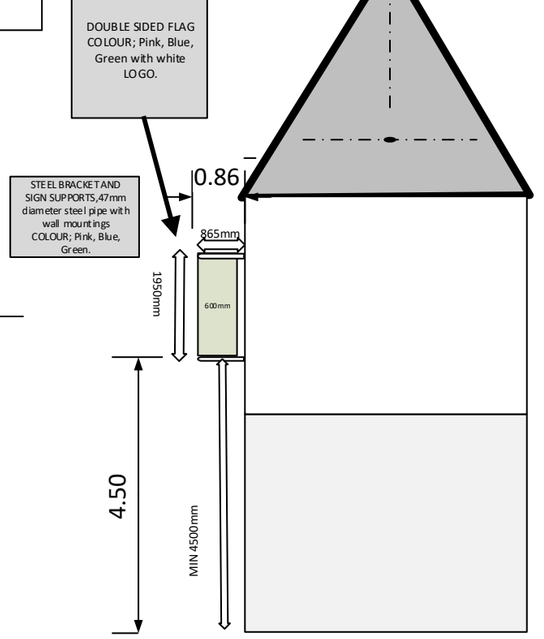

PROJECTING FLAG 1&2
MINIMUM 4500mm ABOVE PAVEMENT LEVEL.

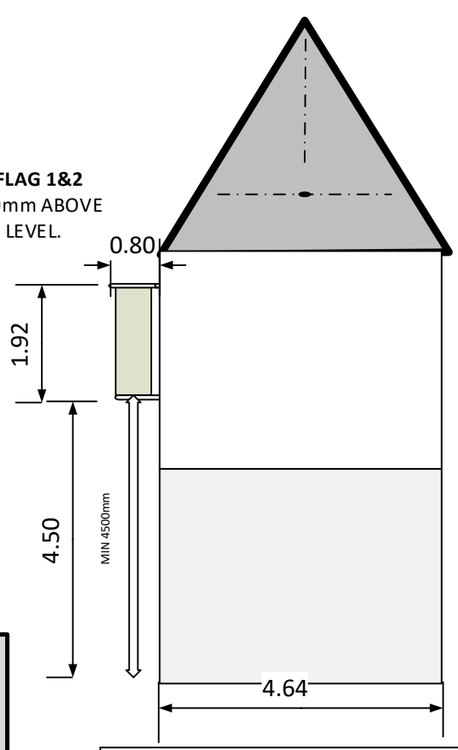

SOUTH ELEVATION FLAG1
SCALE 1:100 @A3

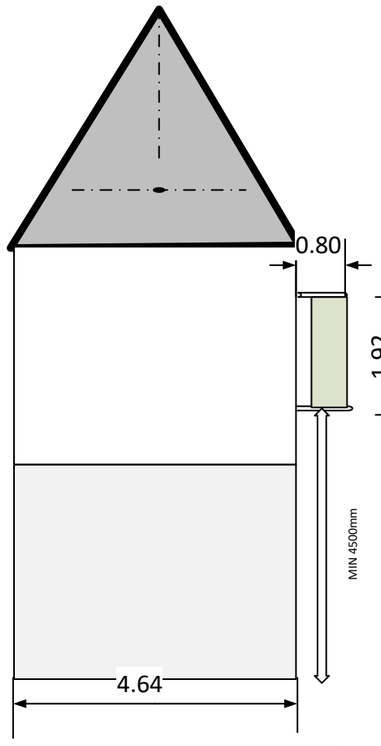

NORTH ELEVATION FLAG2
SCALE 1:100 @A3

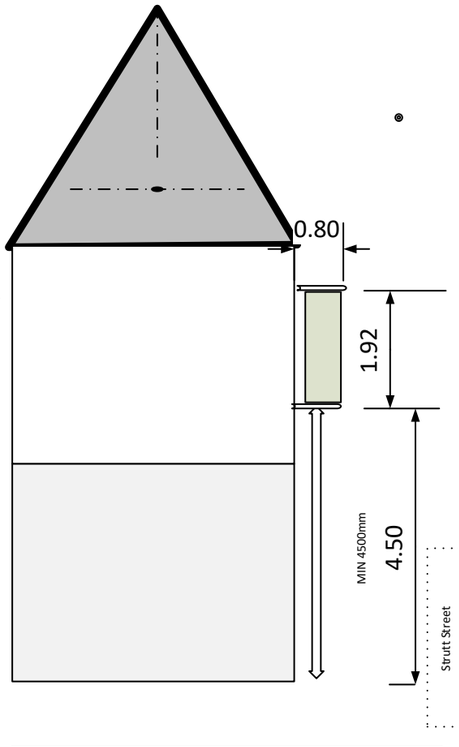

EAST SIDE ELEVATION FLAG3
SCALE 1:100 @A3

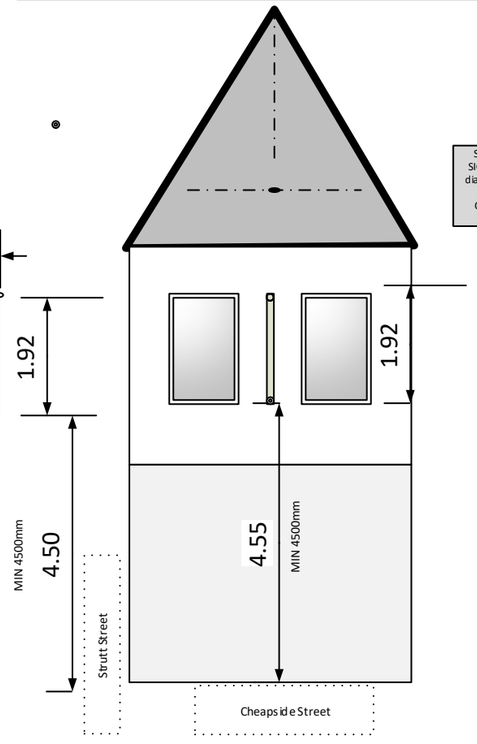

PROJECTING FLAG 1&2
MINIMUM 4500mm ABOVE PAVEMENT LEVEL.

PROJECTING FLAG 3
MINIMUM 4500mm ABOVE PAVEMENT LEVEL.



PROPOSED FLAG
SCALE 1:100 @A3

COPYRIGHT © UNISKIN LTD
2022. ALL RIGHTS RESERVED.
CLIENT
Uniskin ltd
8a Strutt street ,1st floor
Belper
DERBYSHIRE
DE56 1UN
03332301490
info@uniskin.co.uk
www.uniskin.co.uk

PROJECT TITLE :Uniskin flags
DRAWING TITLE :Uniskin Flags application
PROJECT NUMBER :10050
DRAWING NUMBER :0002
REVISION N:v4

SCALE 1:100 @A3
DRAWN BY CHECKED BY David Malan
DATE:28/04/2022

Proposed Signage
Mrs Tania Malan
Proposed Signage Details
SIGNAGE APPLICATION
Reference: PP-11207858
Date : 24/04/22