AMENDENTS
A garage drain amended
DM 04/05/2022.

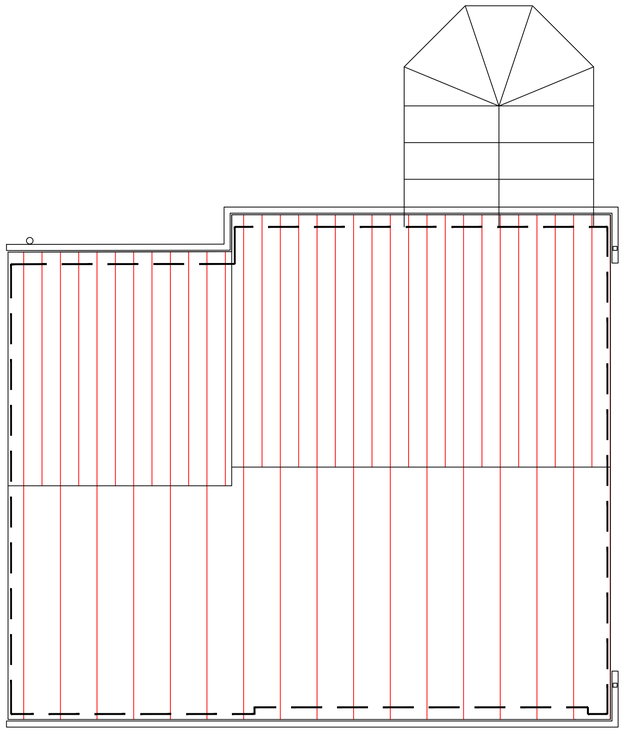

ROOF PLAN SCALE 1:50



PRINCIPAL ELEVATION SOUTH WEST TO FARM CLOSE SCALE 1:50

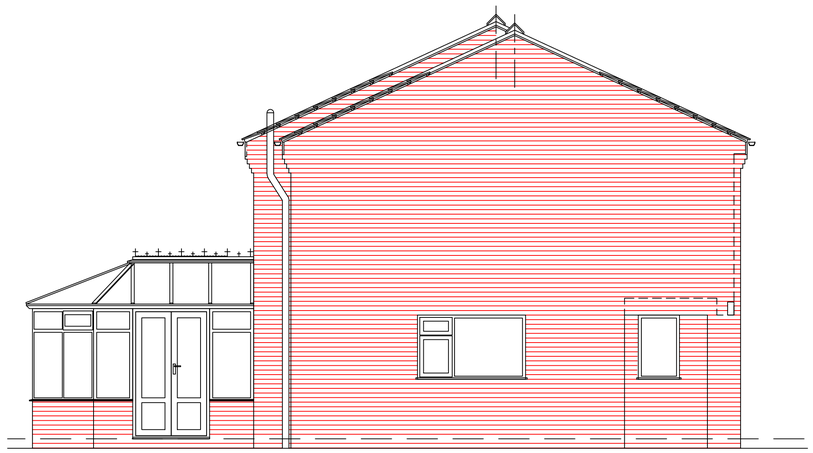

SIDE ELEVATION NORTH WEST TO N03 FARM CLOSE SCALE 1:50



REAR ELEVATION NORTH EAST SCALE 1:50

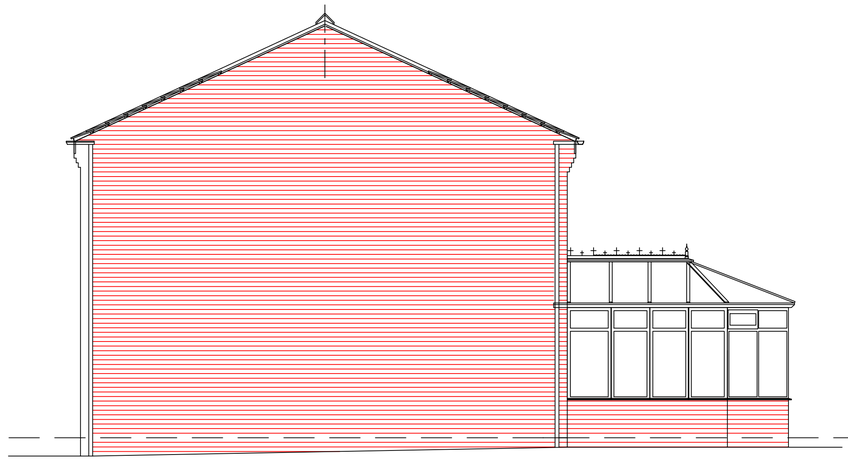

SIDE ELEVATION NORTH WEST TO N03 FARM CLOSE SCALE 1:50

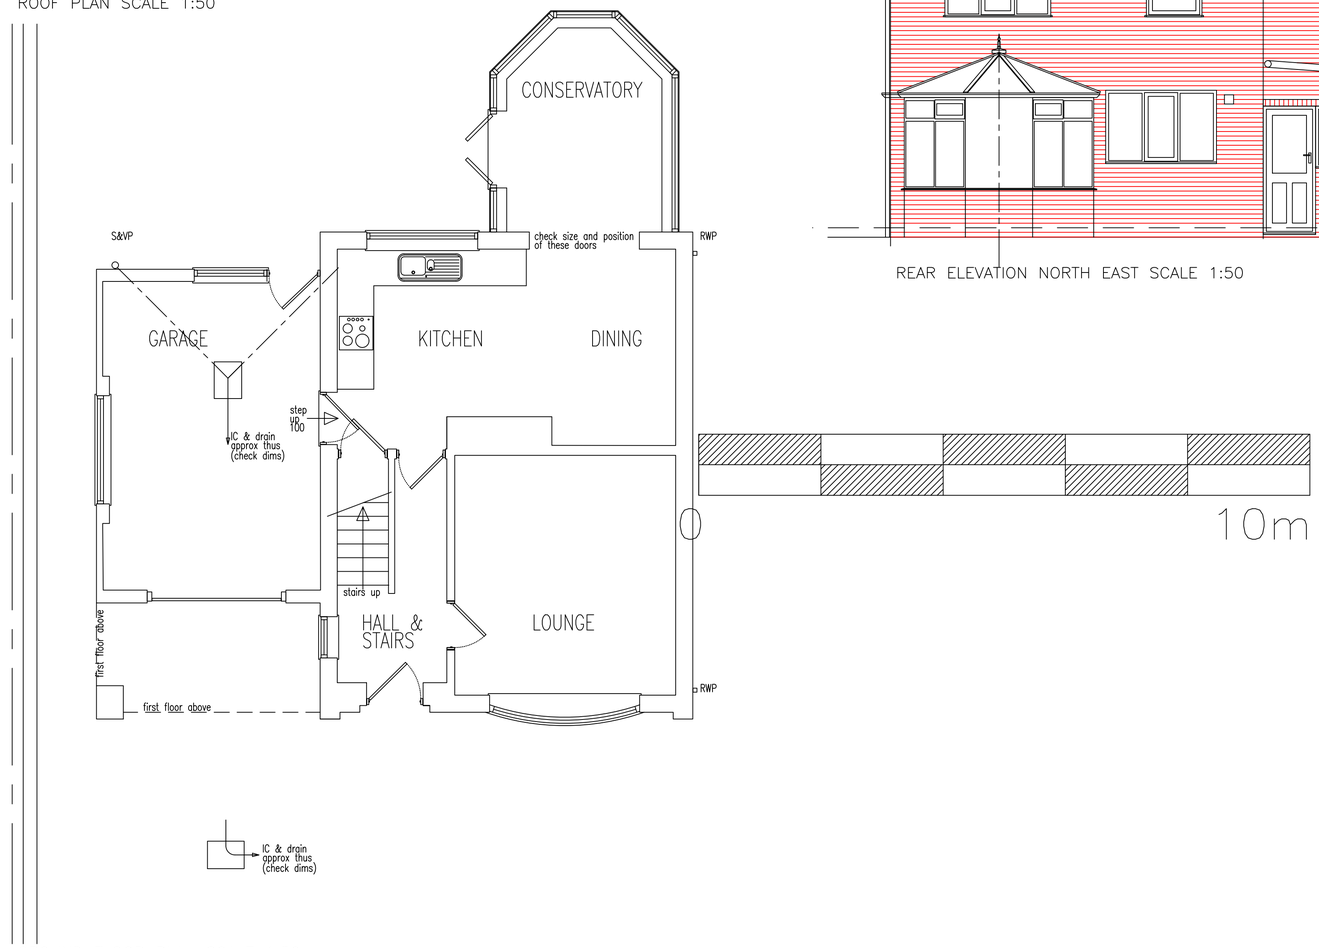

GROUND FLOOR PLAN SCALE 1:50

AS EXISTING

PROJECT NAME Extension & Alterations to Dwelling 2 Farm Close Somercotes Alfreton			JOB NO. DMA22-003
DRAWING TITLE Survey as Existing Existing Part Plans and Elevations.			DWG NO. EX 81 01
SCALE 1:50	DRAWN BY DM	DATE 06/04/22	REV. A

This drawing is copyright. Contractor must check all dimensions on site, working only from grid & figure dimensions.
Any discrepancies are to be reported to the designer before work commences.

RIBA Chartered Practice
David McPhee Chartered Architect
1 Rutland Drive Mickleover Derby DE3 9FW Tel- 01332 988279 E mail- dave@davidmcpheearchitect.co.uk