RIBA
Chartered Practice

David McPhee Chartered Architect

1 Rutland Drive Mickleover Derby DE3 9FW Tel- 01332 988279 E mail- dave@davidmcpheearchitect.co.uk

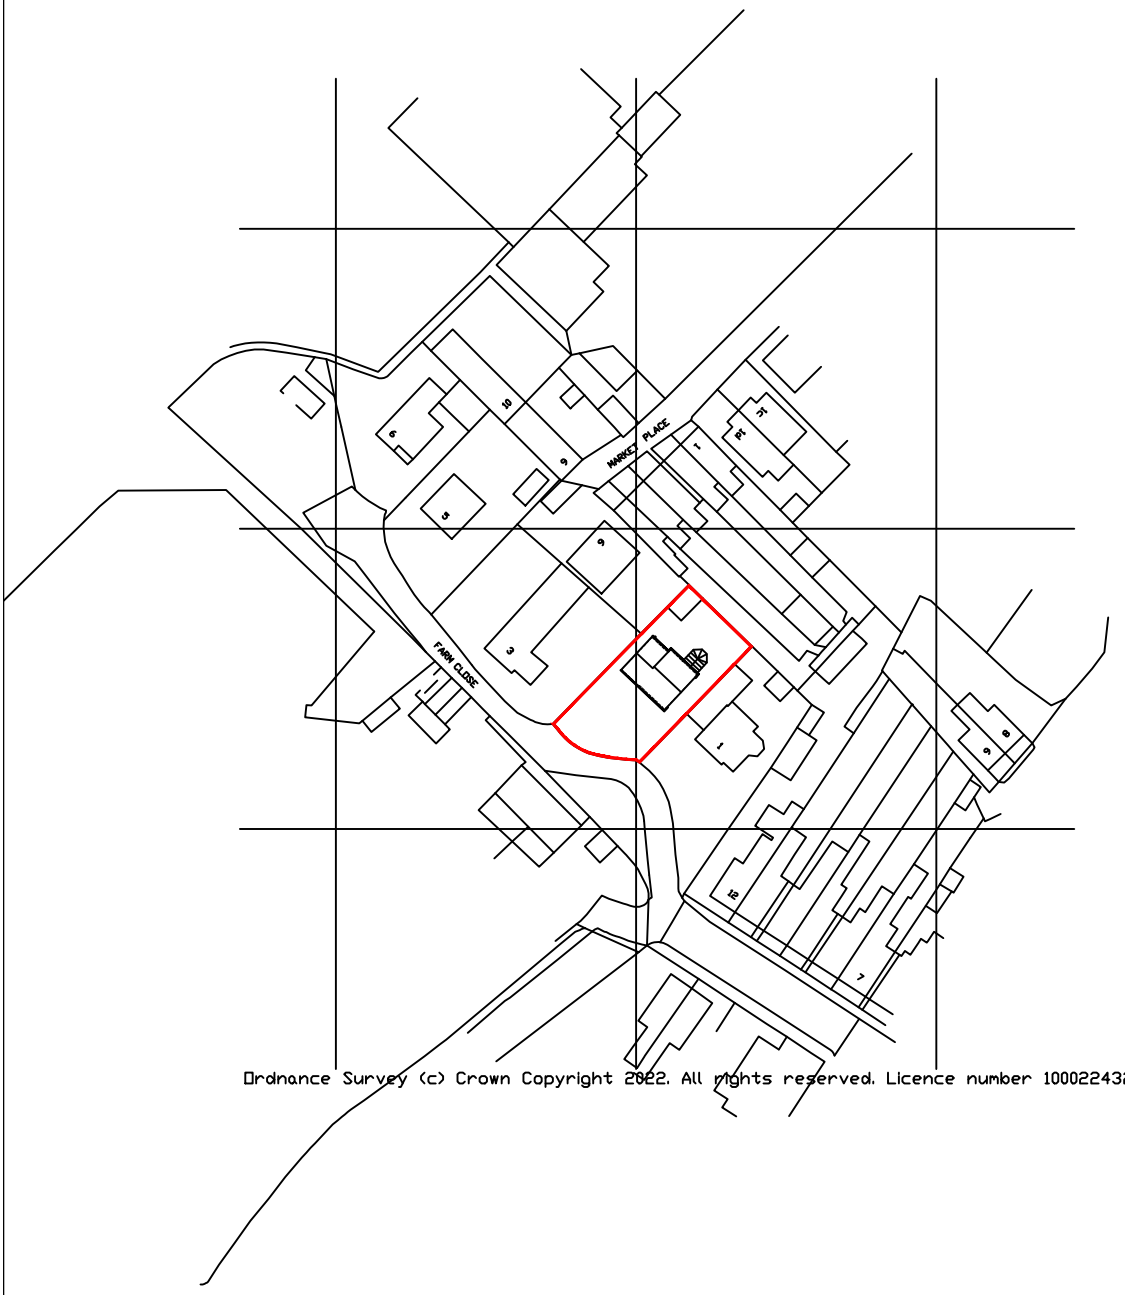

Ordnance Survey (c) Crown Copyright 2022. All rights reserved. Licence number 100022432

SITE LOCATION PLAN SCALE 1:1250
Area of site edged RED is 460M2 approx.

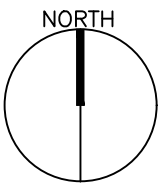



AMENDENTS

PROJECT NAME Extension & Alterations to Dwelling 2 Farm Close Somercotes Alfreton			JOB NO. DMA22-003
DRAWING TITLE Survey as Existing Location Plan as Existing.			DWG NO. EX 81 02
SCALE 1:1250	DRAWN BY DMcPhee	DATE 06/04/22	REV. -

This drawing is copyright
Contractor must check all dimensions on site, working only from grid & figure dimensions.
Any discrepancies are to be reported to the designer before work commences.