GENERAL NOTES

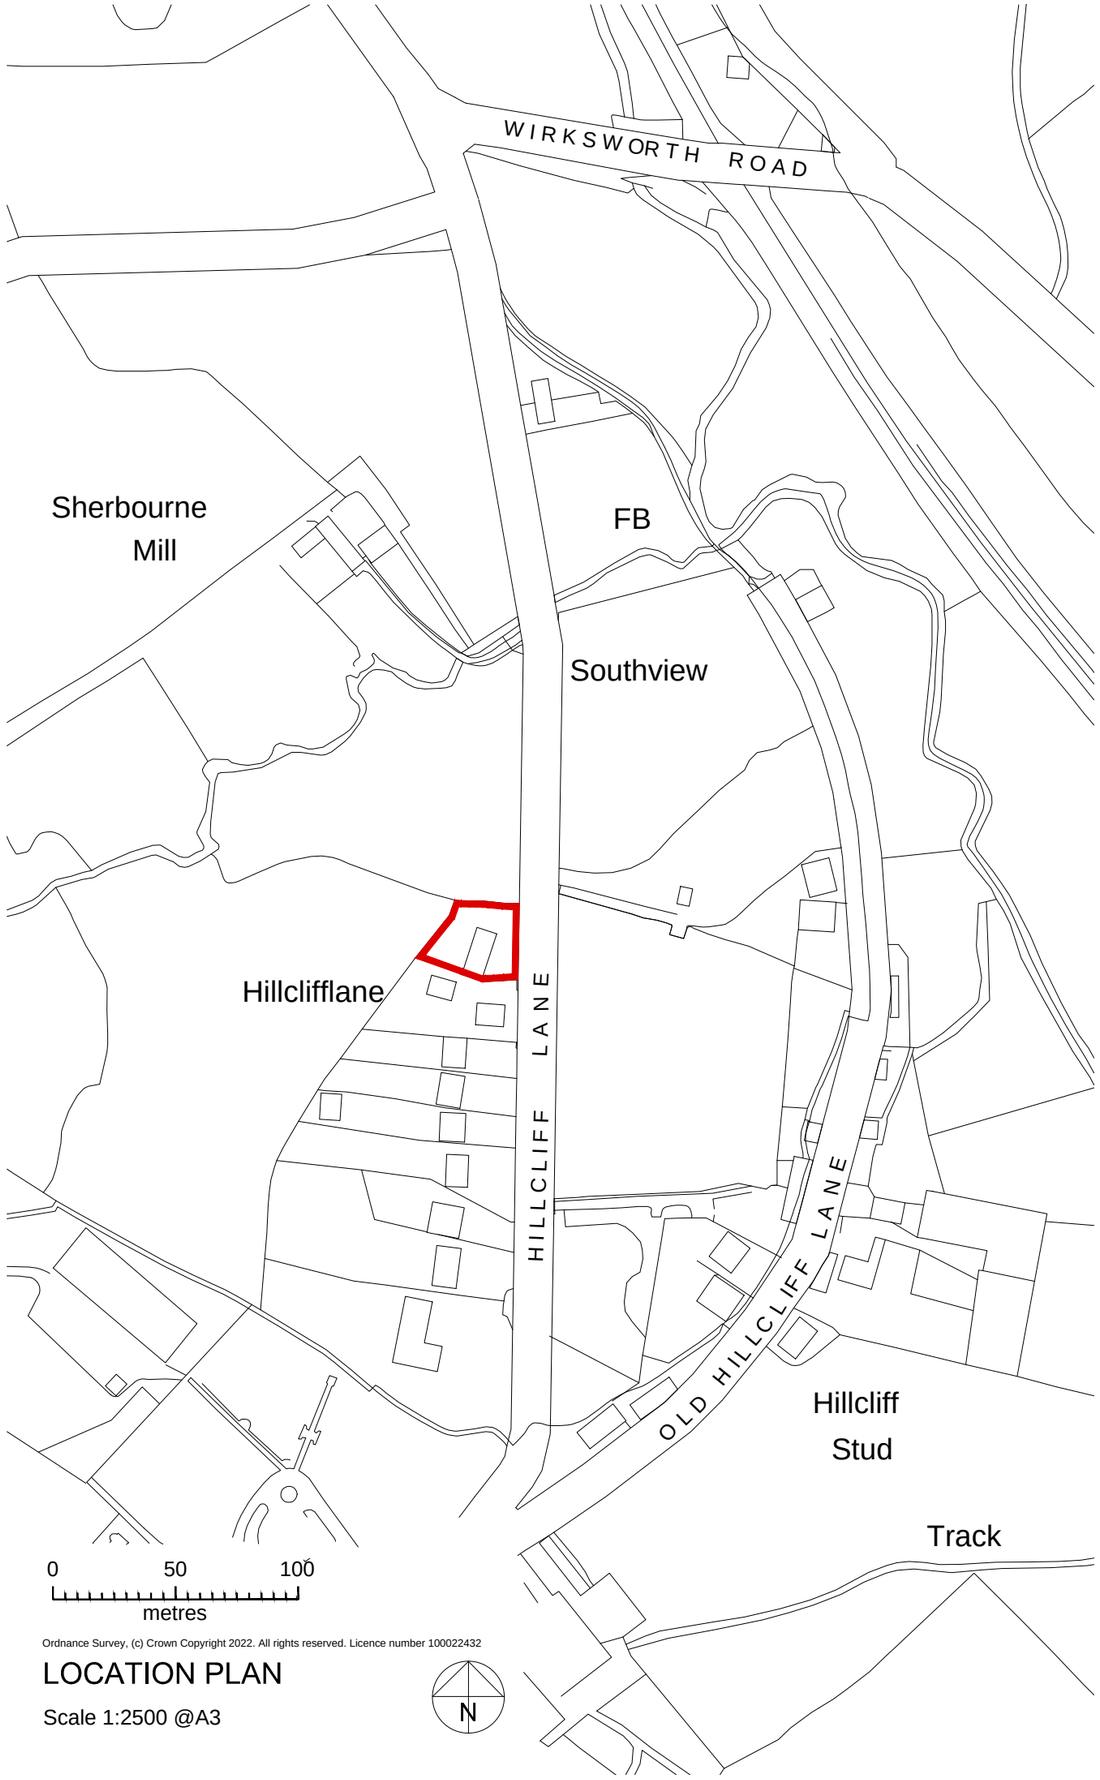

Ordnance Survey, (c) Crown Copyright 2022. All rights reserved. Licence number 100022432

LOCATION PLAN

Scale 1:2500 @A3

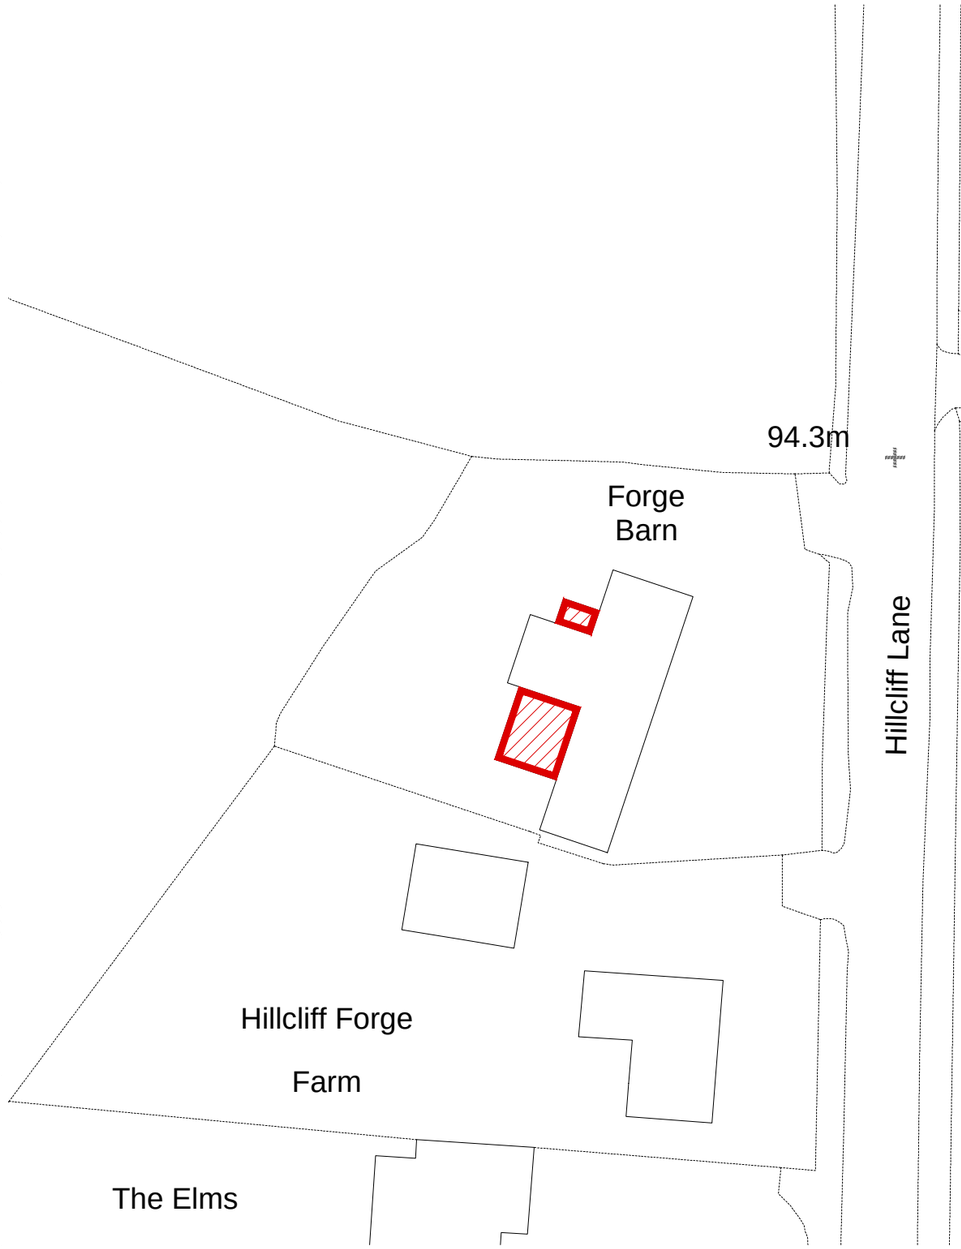

© Crown copyright 2022 Ordnance Survey 100053143

BLOCK PLAN

Scale 1:500 @ A3

Rev	Date	Drawn	Chkd	Amendment
A	14.03.22	GB	-	Planning

FORGE BARN
HILLCLIFF LANE
TURNDITCH

LOCATION PLAN
& BLOCK PLAN

Drawn GB	Checked -
Scales As Shown	
Drawing No	Rev
1213/P01	A

BABENKO ASSOCIATES
BUILDING DESIGN & CONSULTANCY

Wirksworth, Derbyshire www.babenko-oboyle.com