GENERAL NOTES

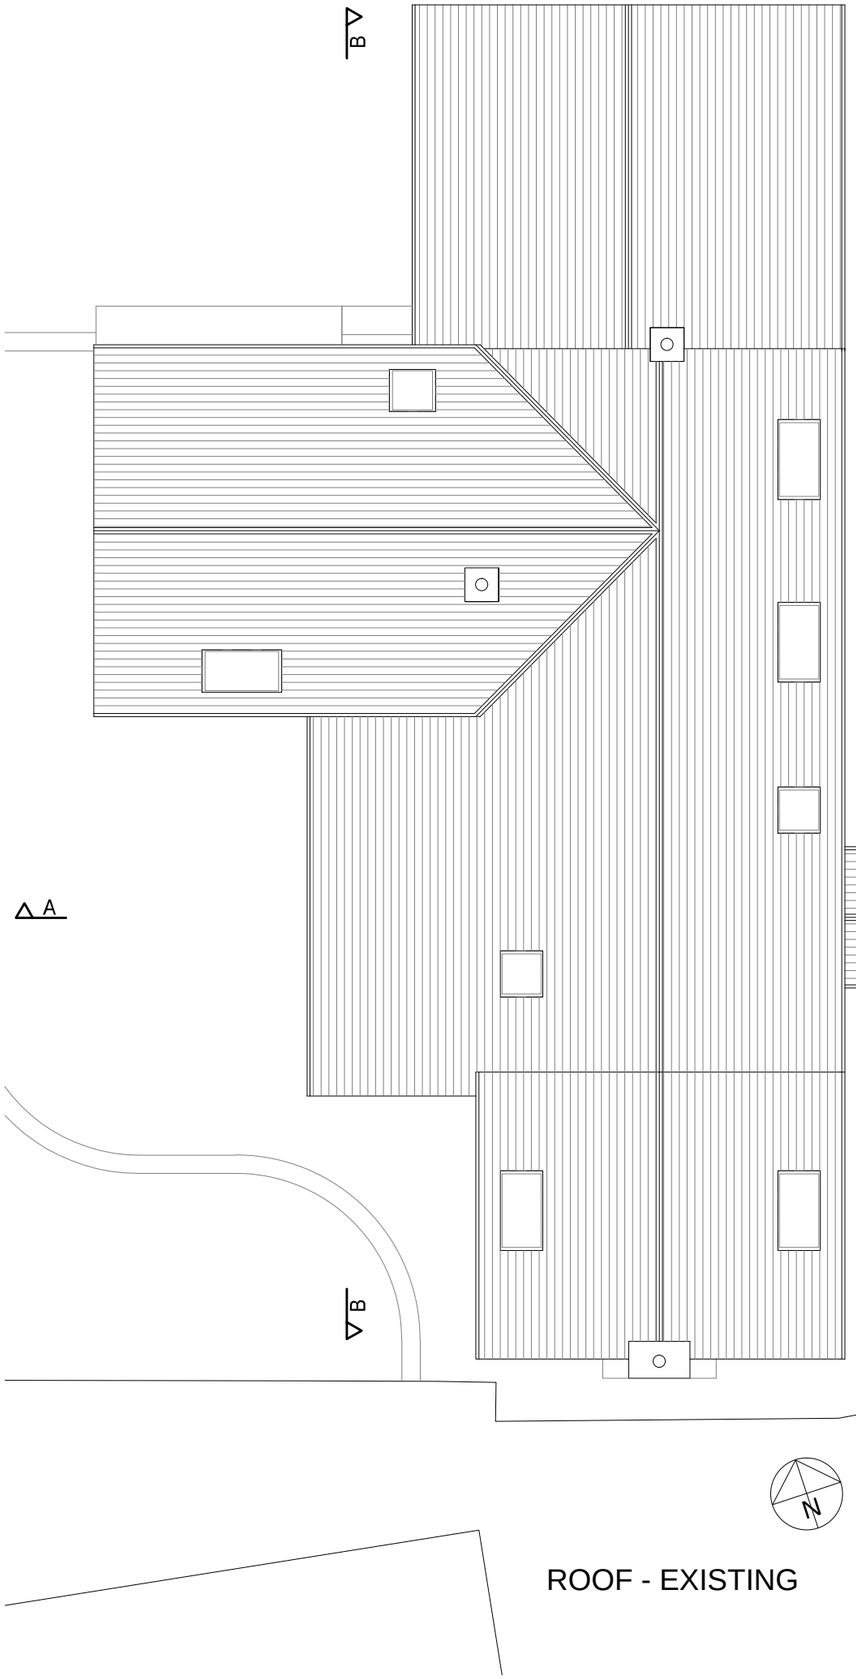

ROOF - EXISTING

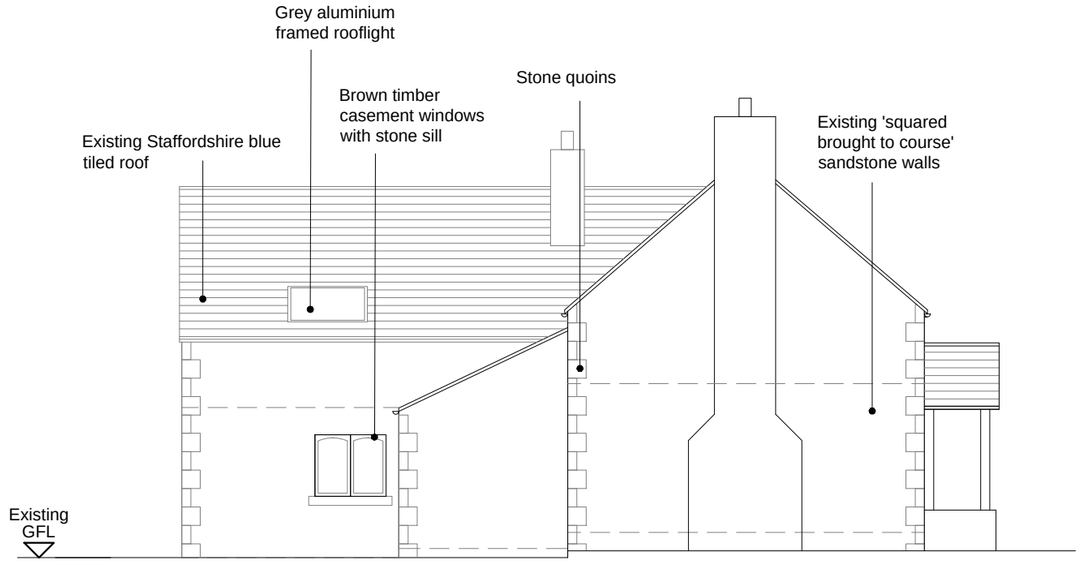

SOUTH ELEVATION - EXISTING

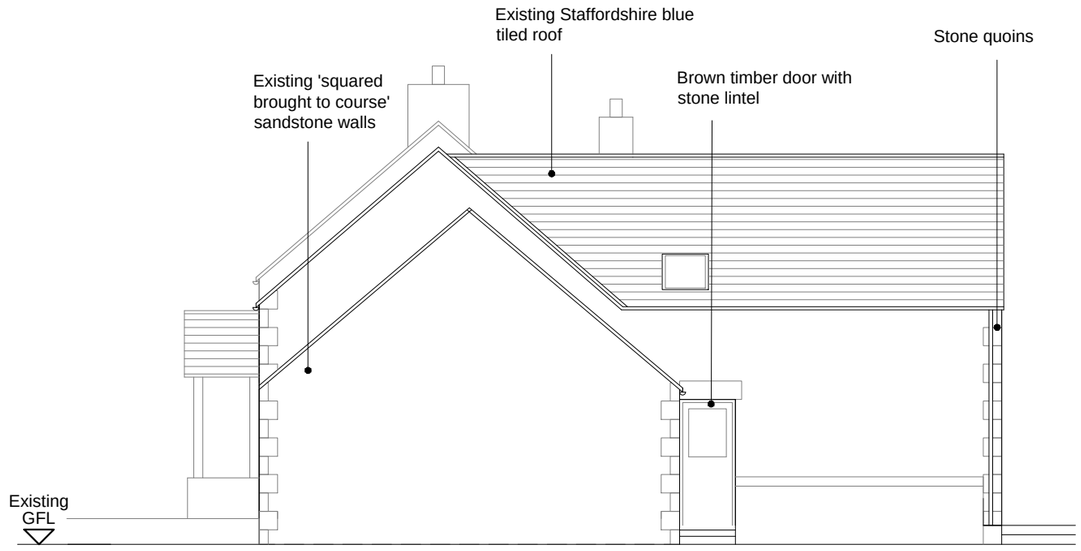

NORTH ELEVATION - EXISTING

Rev	Date	Drawn	Chkd	Amendment
A	14.03.22	GB	-	Planning

FORGE BARN
HILLCLIFF LANE
TURNDITCH

PLANS / ELEVATIONS
EXISTING

Drawn GB	Checked -
Scales 1:100 @ A3	
Drawing No 1213/P03	Rev A

BABENKO ASSOCIATES
BUILDING DESIGN & CONSULTANCY

Wirksworth, Derbyshire www.babenko-associates.com