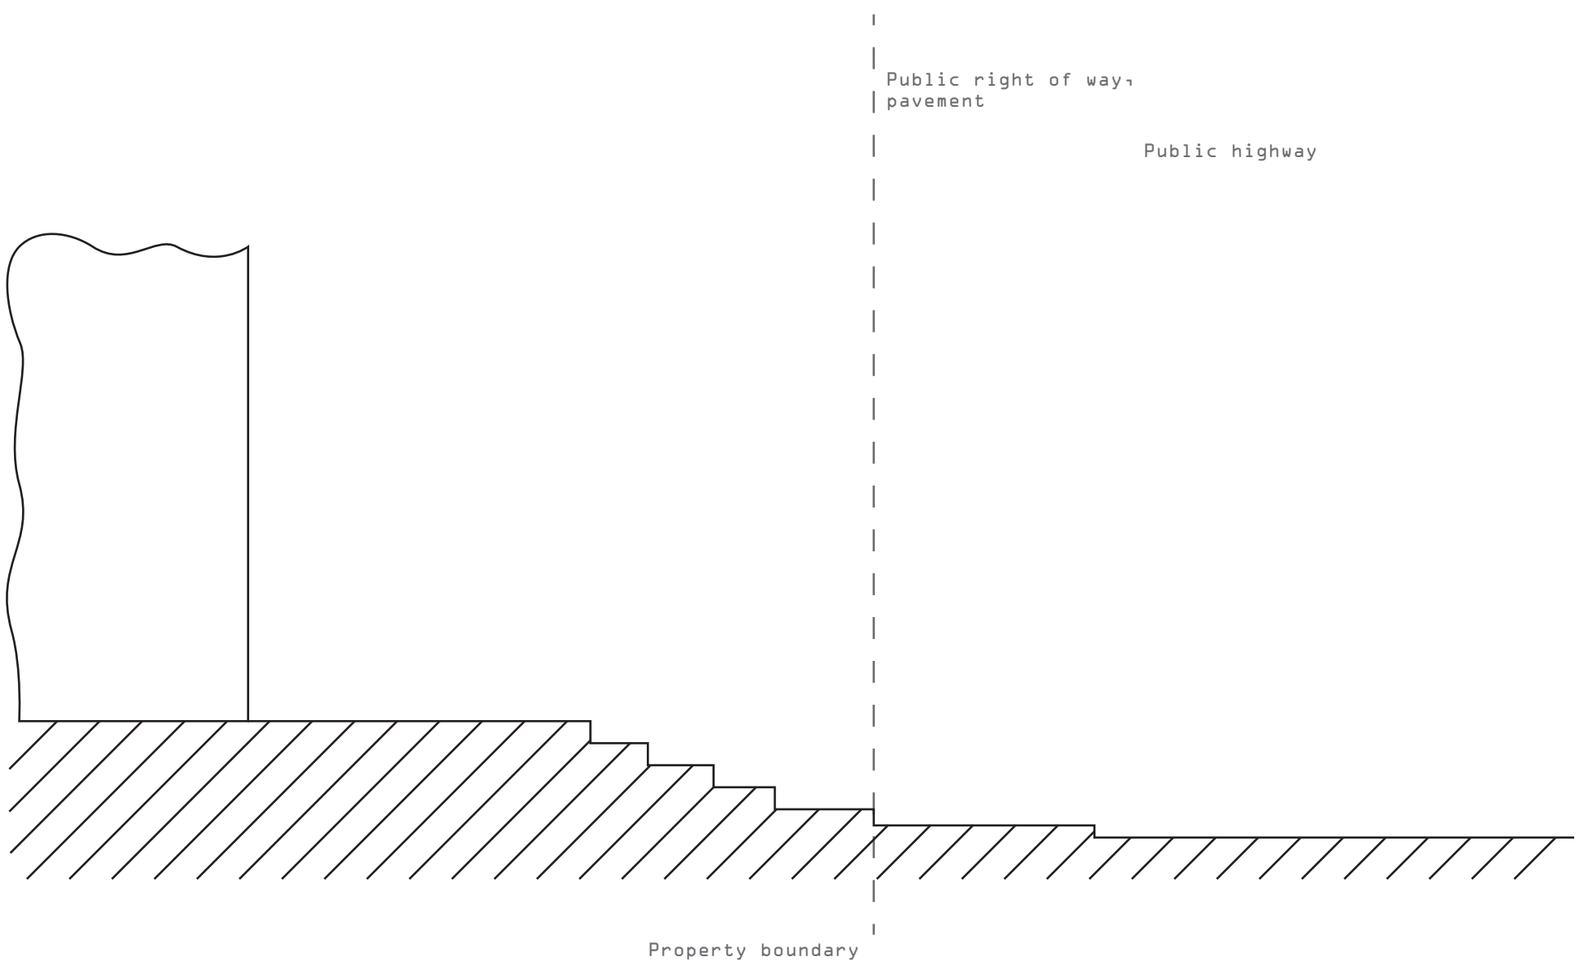

Title: Proposed Section along boundary of 67 and 69 Bridge View	Scale: 1:50
Address: 67 Bridge View, DE56 0RG	Date: 07/05/22
Issued for: Planning Application	Drawn by: Saul Taylor, 07950720848