

Copyright:This drawing is the property of Home Extension Plans & must not be reproduced wholly or in part, nor the information therein disclosed to a third party, without the written consent of the owners.

Notes:

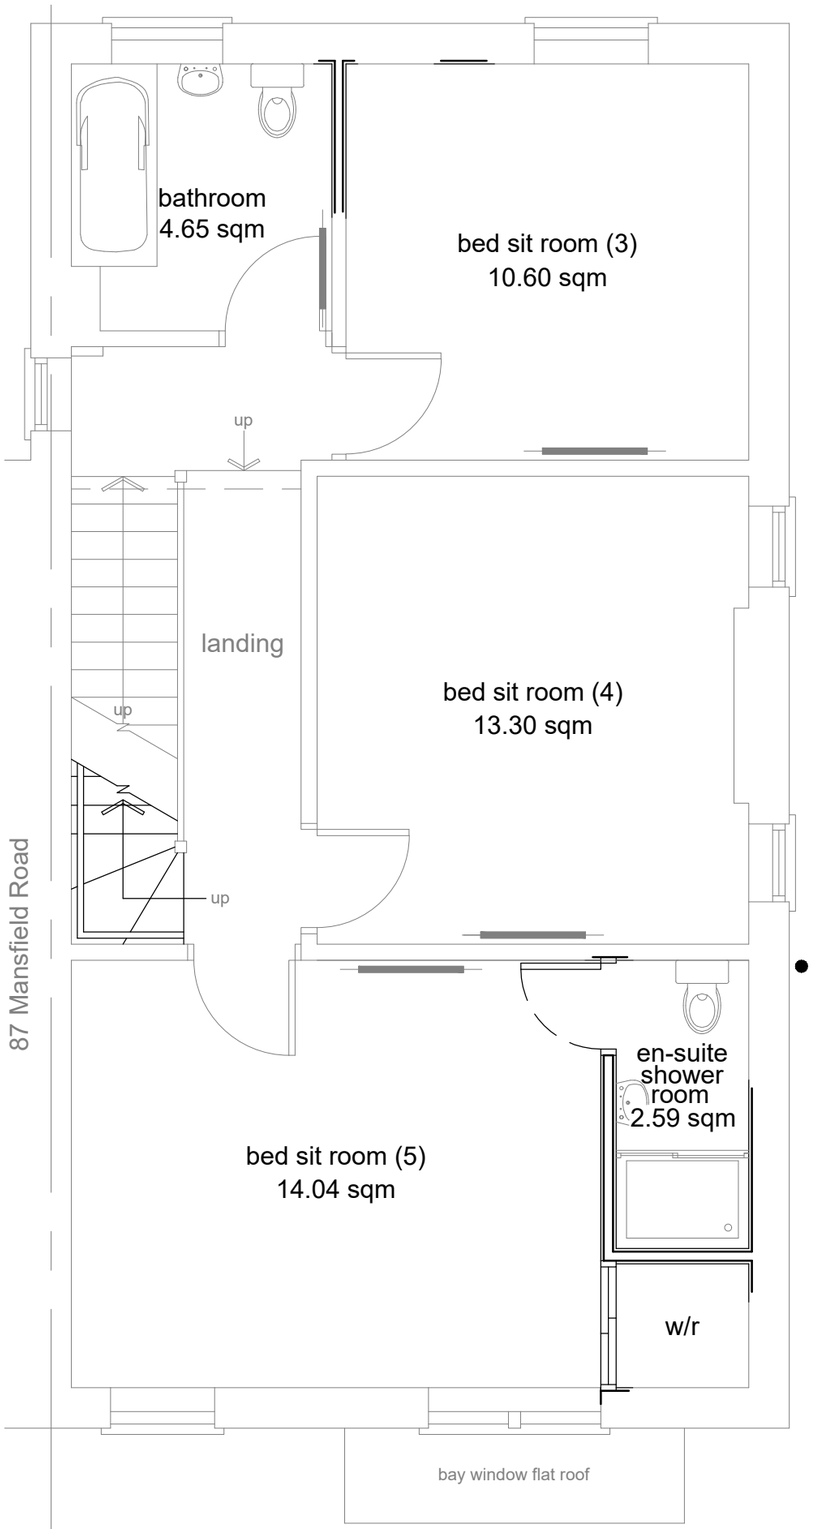

First Floor Plan

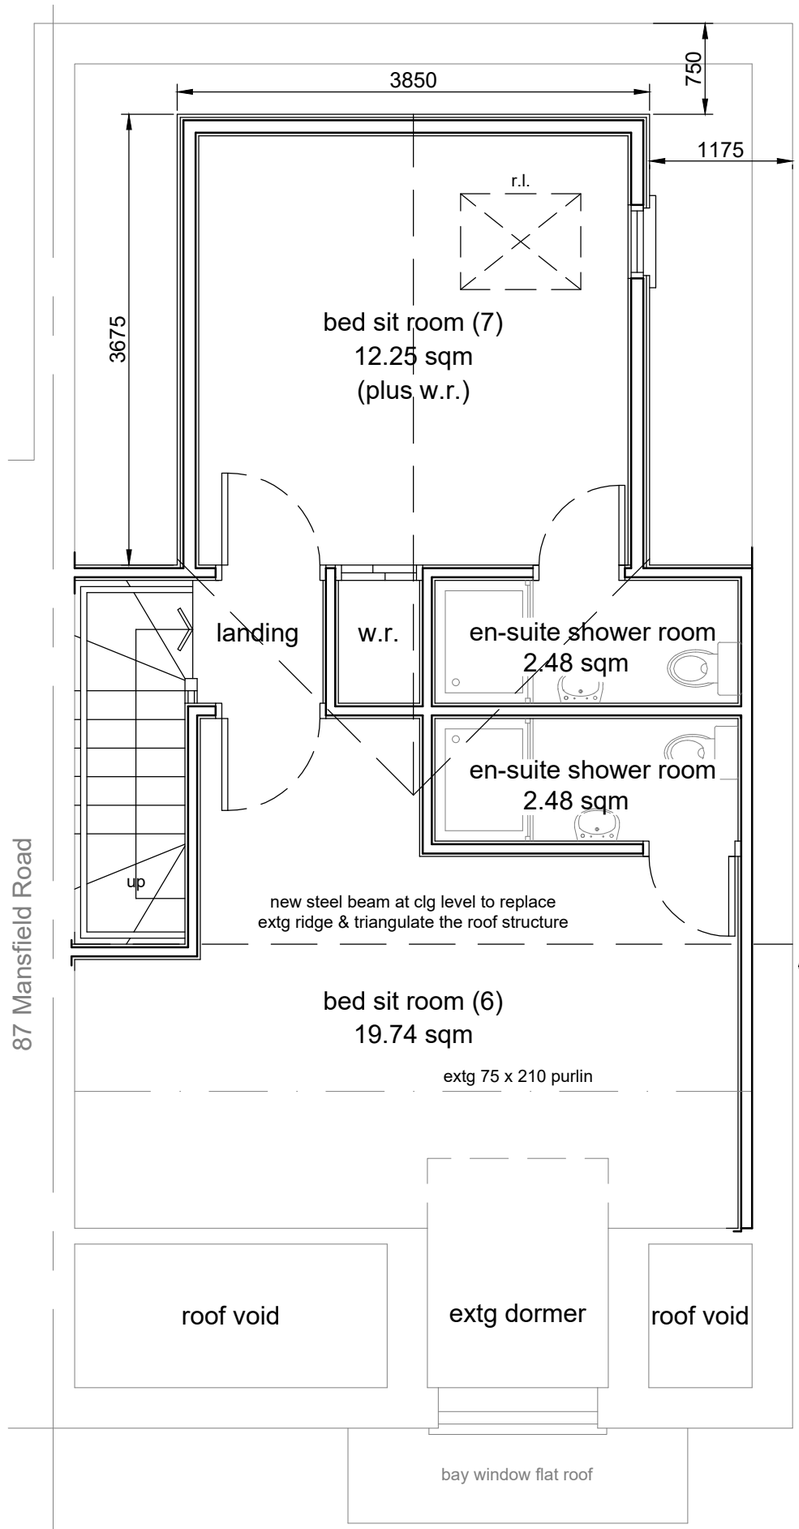

Second Floor / Loft Plan

Scale 1:50

0 1 2 3 4 5

Revisions:

Rev 'a': 27/1/22:- Bedsit rooms 6 & 7 floor areas amended as they where shown incorrectly low.

Rev 'b': 09/05/22:- Proposed dormer & window reduced in size for re-submission to the L.A. Planning Officer.

Home Extension Plans
Architectural Technology Design Professionals
Corner House, Suite 5a-5c, 2 / 4 Albert Road,
Ripley, Derbyshire, DE5 3FZ.

Tel: 0739 800 99 79. Facebook: homeextensionplans

E: homeextensionplans@outlook.com

Project Title:
Proposed Conversion of Dwellinghouse into HMO Accommodation at 89 Mansfield Road, Alfreton, DE55 7JP.

Client: Mr. S. Landa & Mr. V. Landa.

Drawing Title:
Proposed First & Second Floor Plans.

Drawing Status:		
Planning		
Drawn by: RpB	Date: Jan 2022	Paper Size: A3
Scale: 1:50		
Drawing Number: 1046 / 004		Status Revision: B