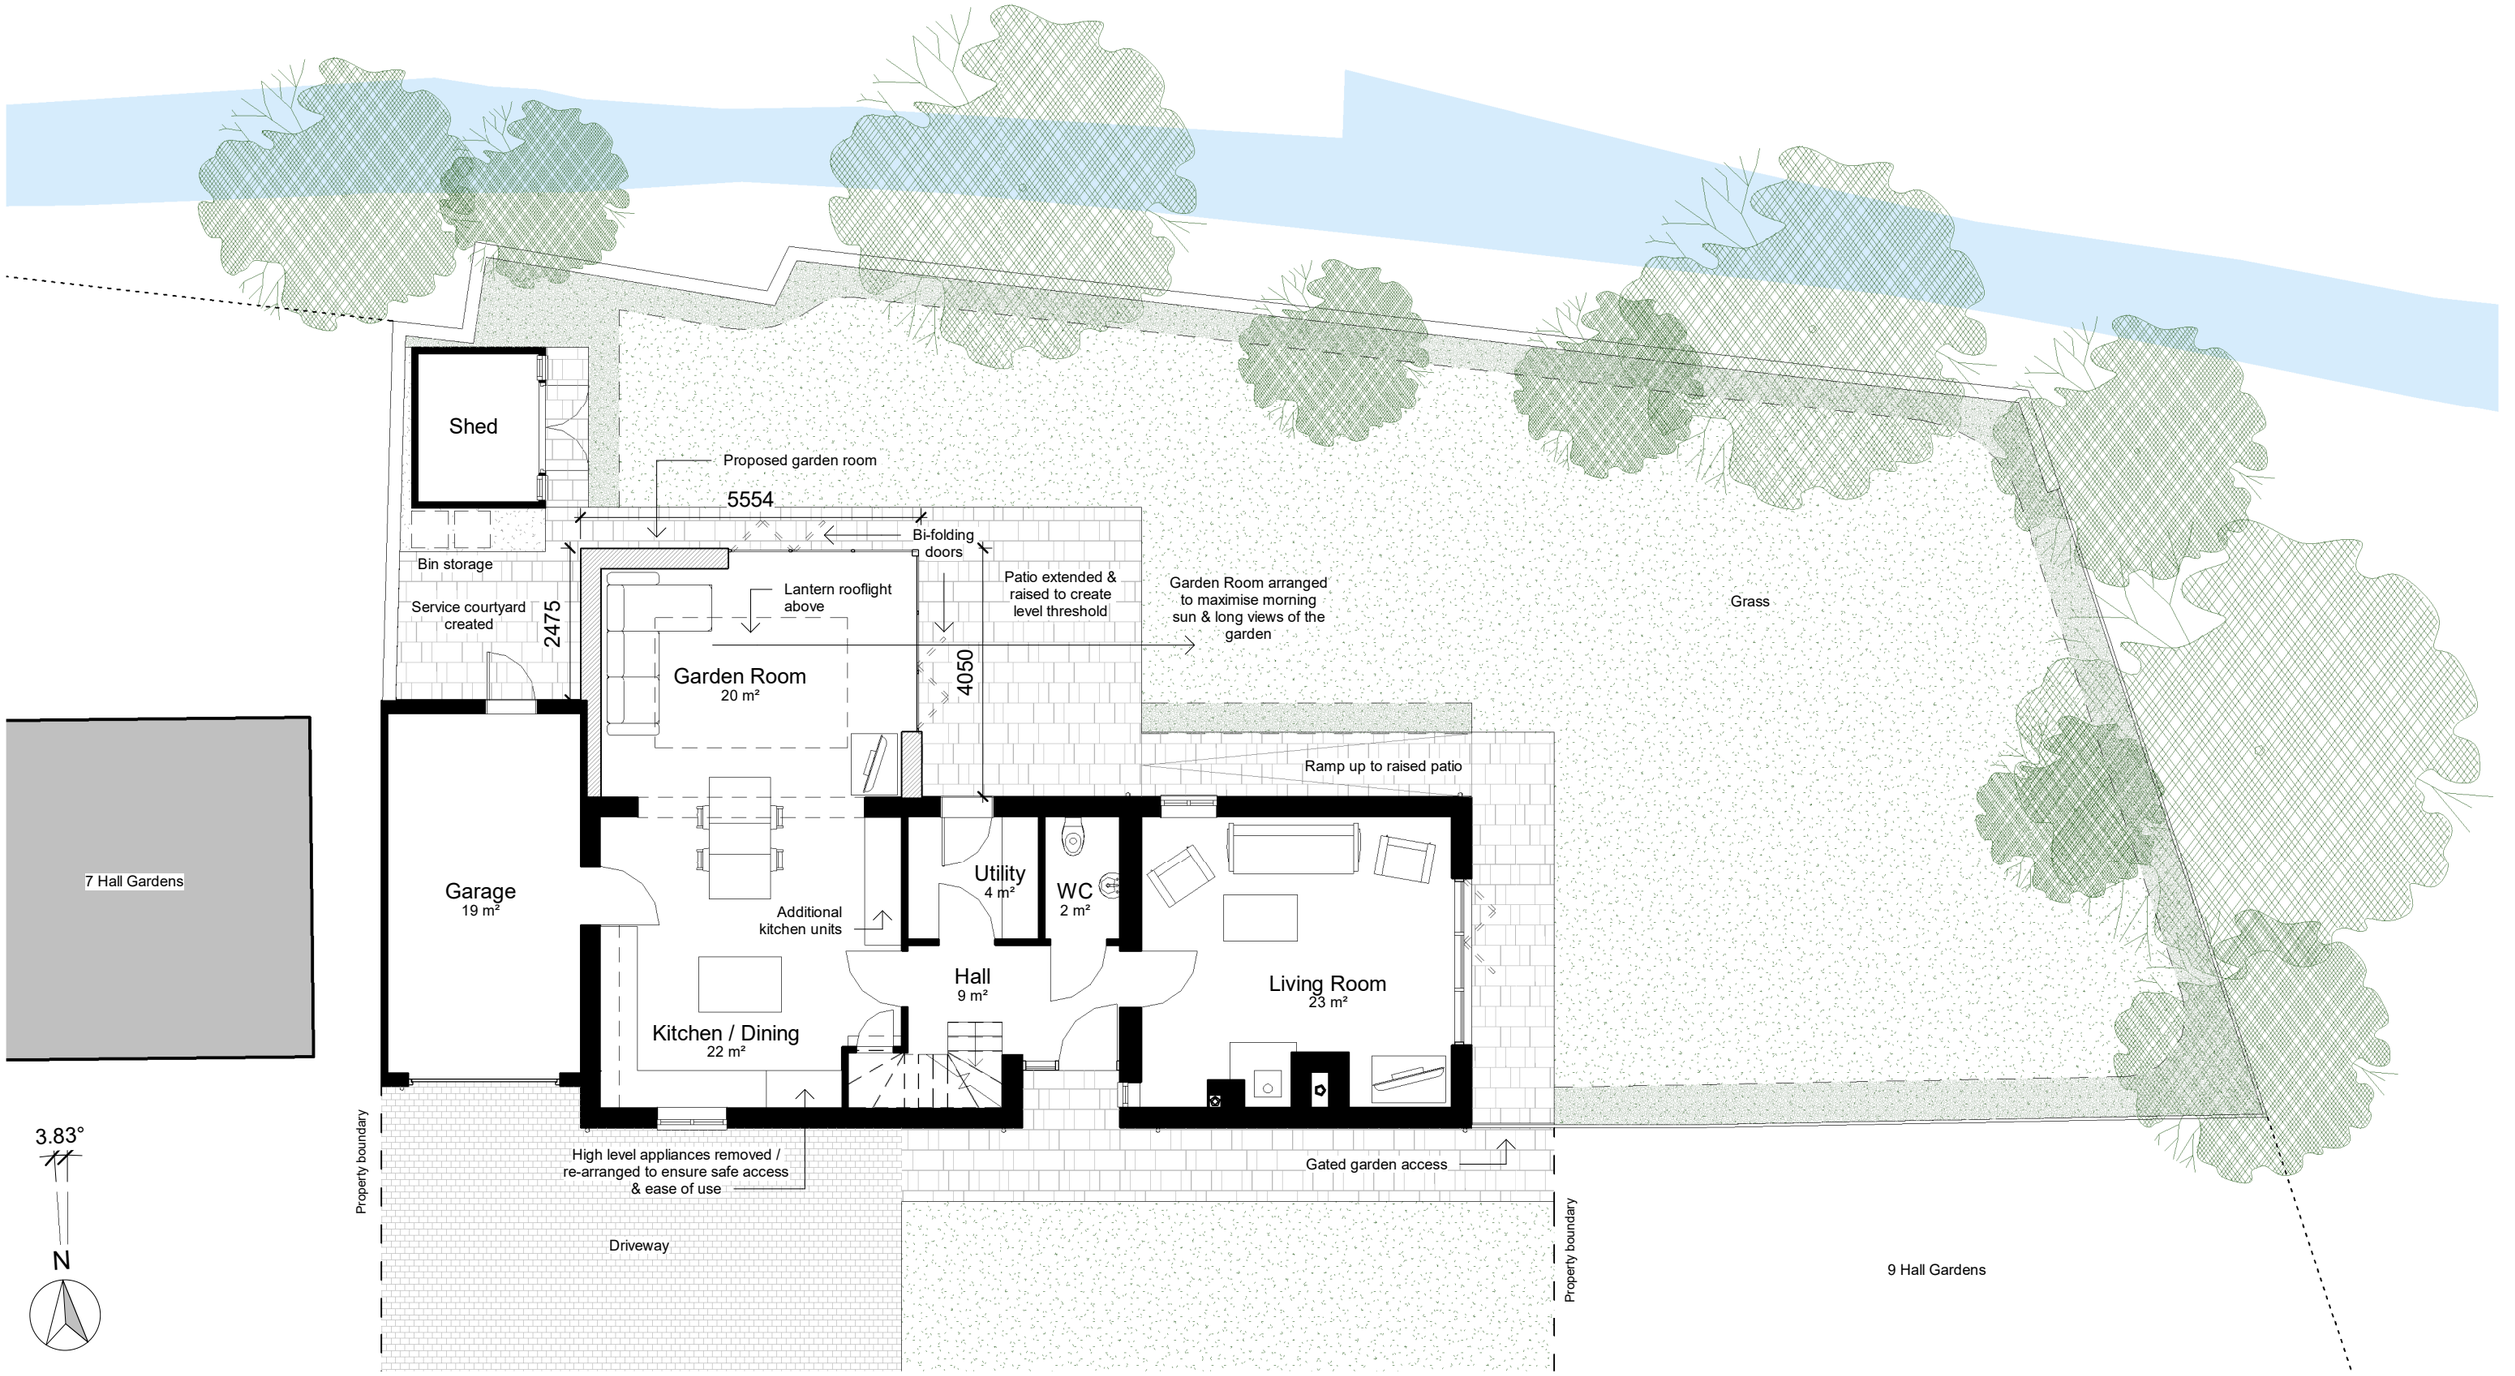

Scale 1:100 @ A3

P04	RC	Garden Room Size Amendement	27.04.22
P03	RC	Amendments from Contractor Feedback	25.04.22
P02	RC	Draft for Planning	22.03.22
P01	RC	Initial Concept Drawings for Comment	27.01.22

Rev	Drawn	Revision Description	Date

Status S3 - Suitable for Review / Comment

Project
8 Hall Gardens

Client
K & C Smalley

Lathams Job Number
7501

Drawing Title
Ground Floor Plan as Proposed

File Name *Project-Originator-Zone-Level-Type-Role-DrawingNumber-Status-Revision*
7501–LAT–XX–00–DP–A–2200–S3–P04

Scale @ A3 1 : 100
Date 27.04.22
Revision P04

Derby
1 College Place DE1 3DY
+44 (0)1332 365 777

Nottingham
50 St Mary's Gate NG1 1QA
+44 (0)115 648 5012

London
70 Cowcross Street EC1M 6EJ
+44 (0)20 7490 0672

Lathams
ARCHITECTURE + URBANISM

enquiries@lathamarchitects.co.uk
lathamarchitects.co.uk

© Derek Latham + Co. Ltd