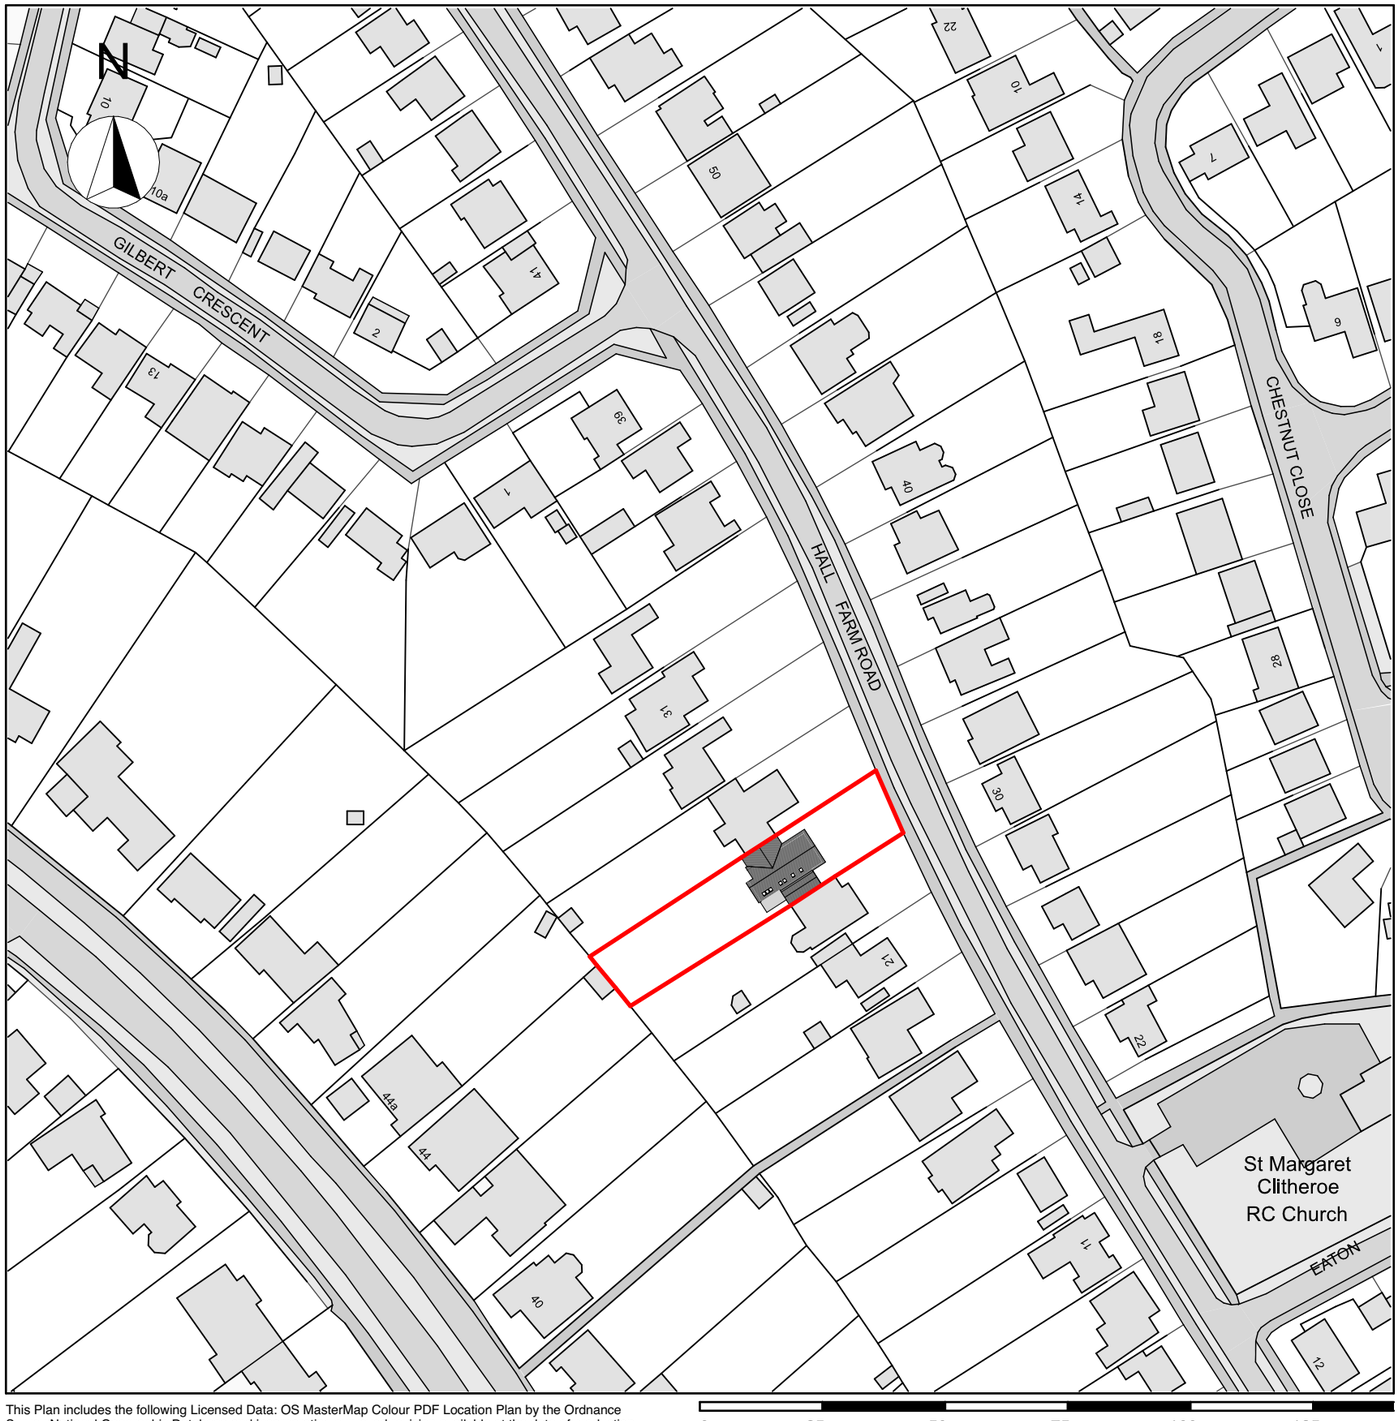

This Plan includes the following Licensed Data: OS MasterMap Colour PDF Location Plan by the Ordnance Survey National Geographic Database and incorporating surveyed revision available at the date of production. Reproduction in whole or in part is prohibited without the prior permission of Ordnance Survey. The representation of a road, track or path is no evidence of a right of way. The representation of features, as lines is no evidence of a property boundary. © Crown copyright and database rights, 2022. Ordnance Survey 0100031673

SITE LOCATION PLAN
1:1250

revision date description

IC ARCHITECTURE

Tel: +44(0)7989539101
Email : ian@icarchitecture.co.uk

- Do not scale from this drawing
- All dimensions to be checked on site by the Contractor
- And such dimensions to be their responsibility
- Report all drawing errors and omissions to the Architectural designer
- All dimensions in millimeters unless noted otherwise
- If in doubt ask

Client
MR & MRS PERCIVAL

job title
25 HALL FARM ROAD, DUFFIELD, DERBYSHIRE

drawing title
SITE LOCATION PLAN

status	PLANNING
date	MARCH 2022
scale	1:1250@A3

drawing number
HFR001

revision