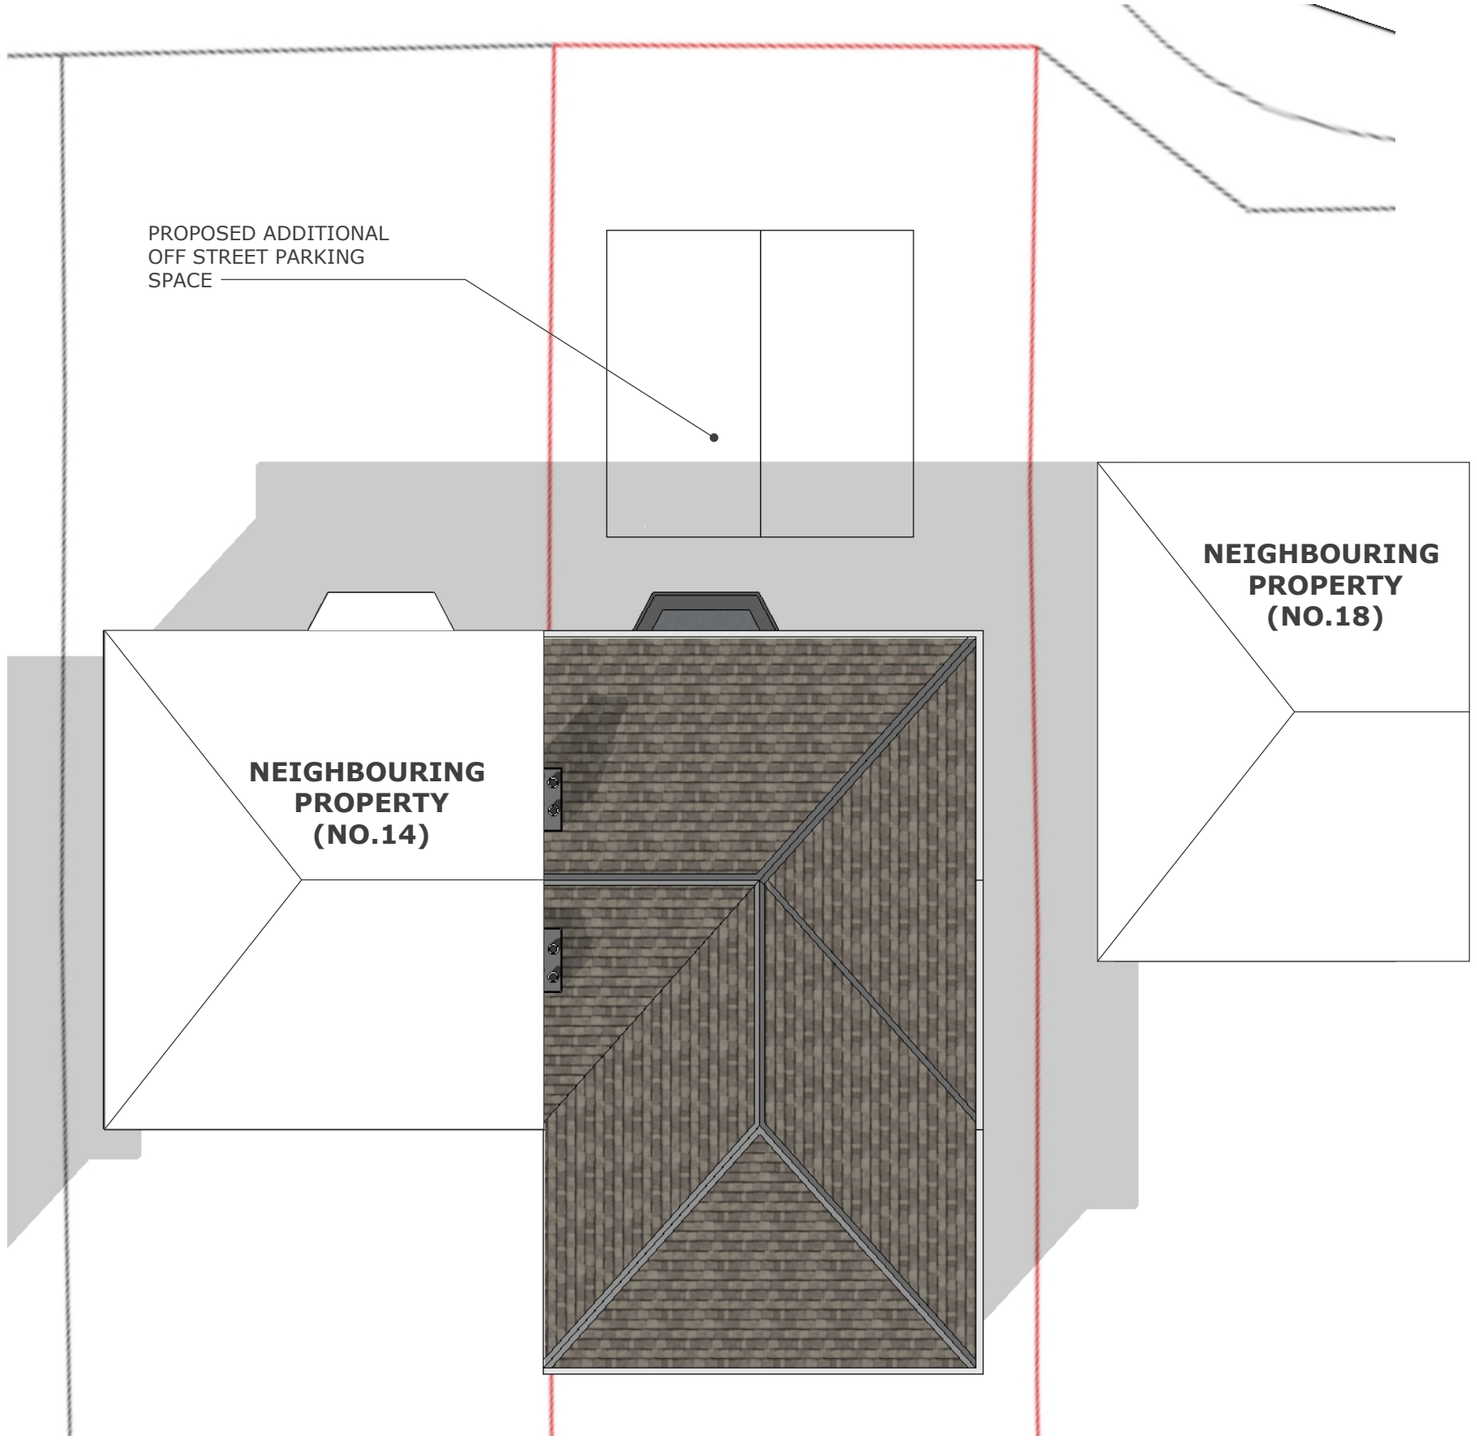

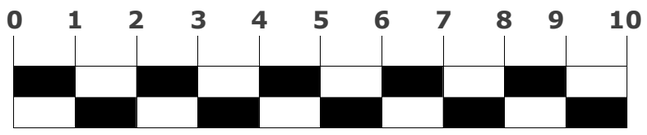

Scale in Meters

PROPOSED SITE PLAN SCALE 1:100 @ A3