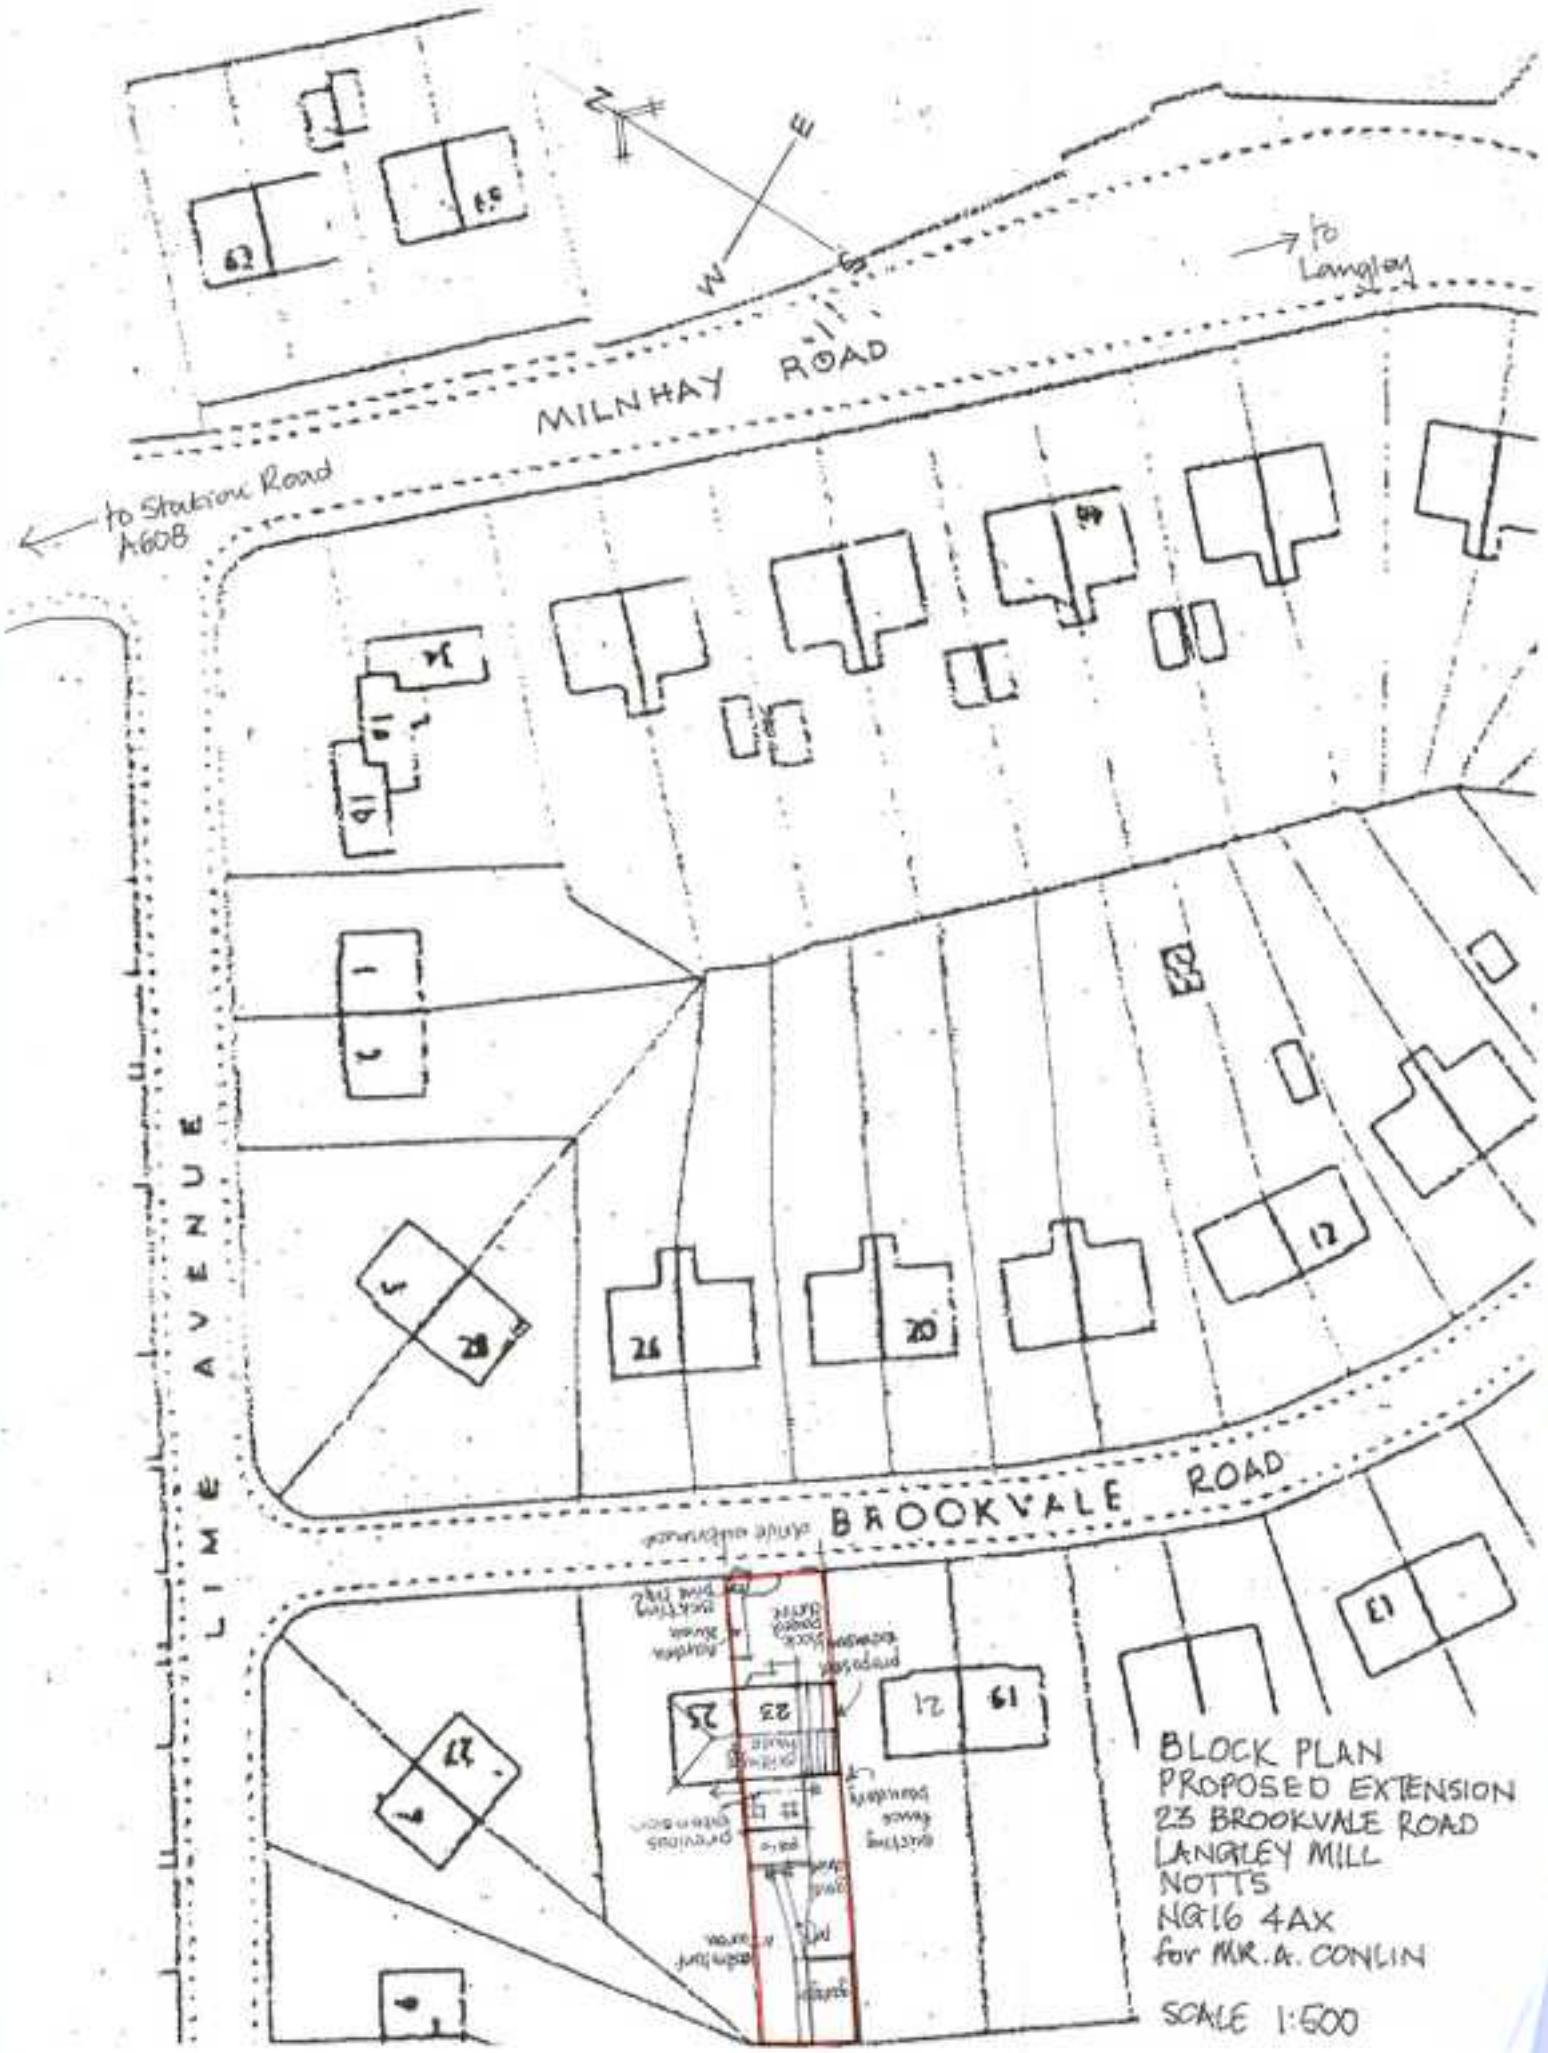
MILNHAY ROAD
to Langley
to Station Road A608
LIME AVENUE
BROOKVALE ROAD
BLOCK PLAN
PROPOSED EXTENSION
23 BROOKVALE ROAD
LANGLEY MILL
NOTTS
NG16 4AX
for MR. A. CONLIN
SCALE 1:500