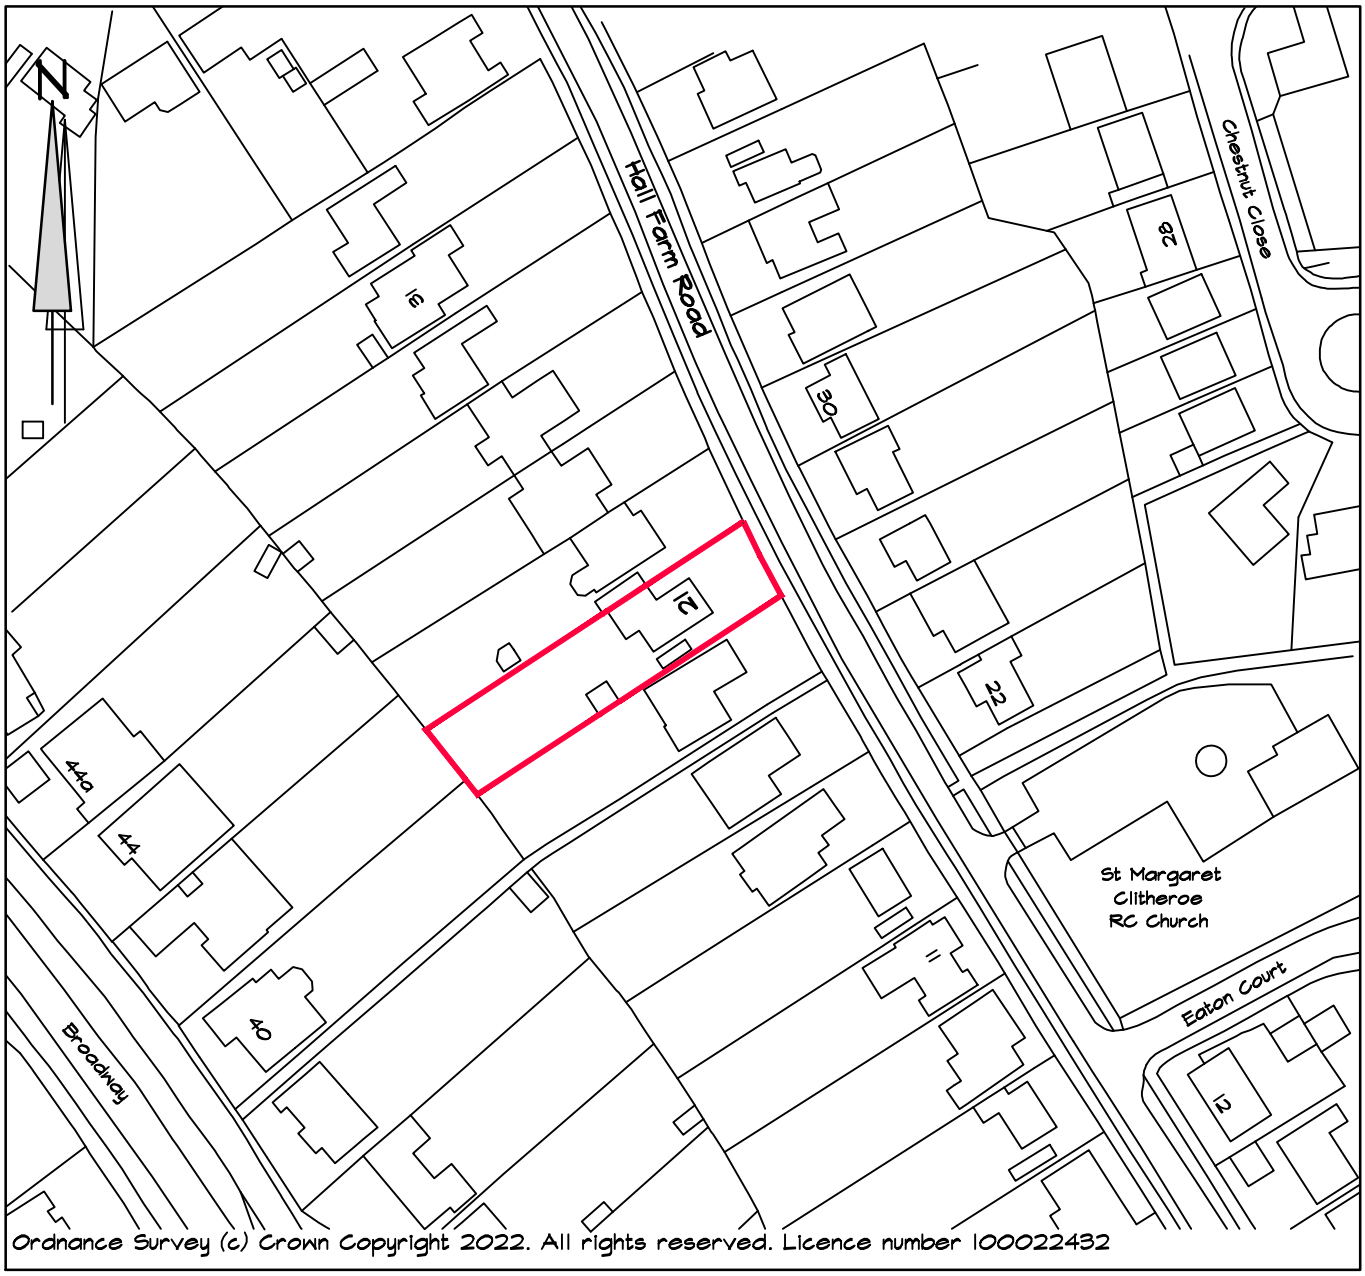

Site Location Plan

1:1250

Address 21, Hall Farm Road, Duffield, Derby.	CREATION BUILDING DESIGN	
Client Mr & Mrs C. Hubbard	7, Brackley Drive, Spondon, Derby DE21 7SA Tel: 01332 677959 Mob. 07969 248579 E-mail kevinfitchett7@gmail.com Web www.creationbuildingdesign.co.uk	
Date May '22		
Drawing Title Site Location Plan	Scale 1:1250	Drawing No 2222TSP