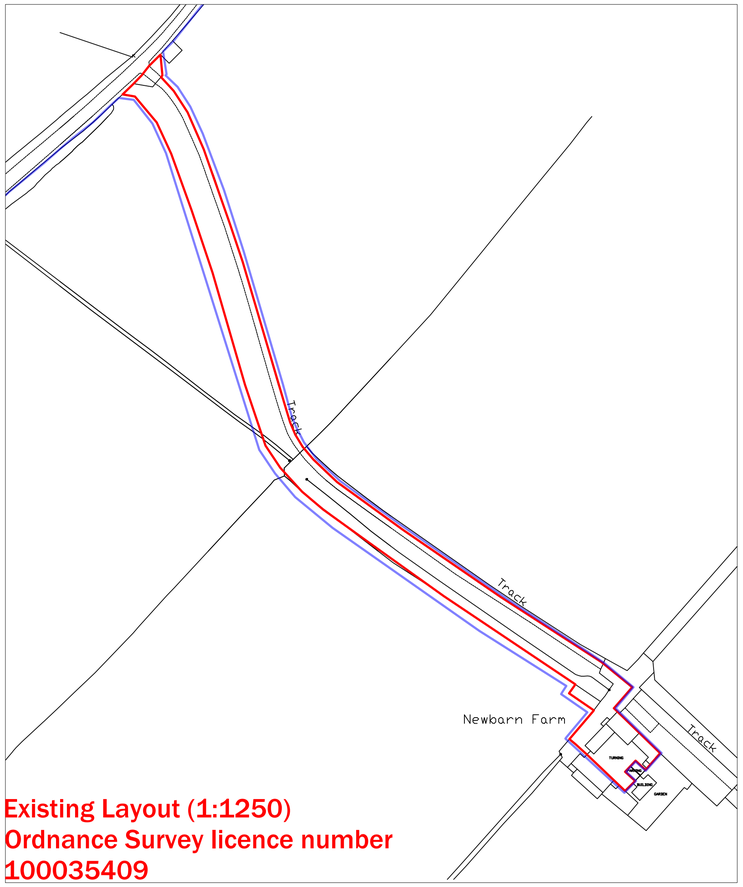

Existing Layout (1:1250)
Ordnance Survey licence number
100035409

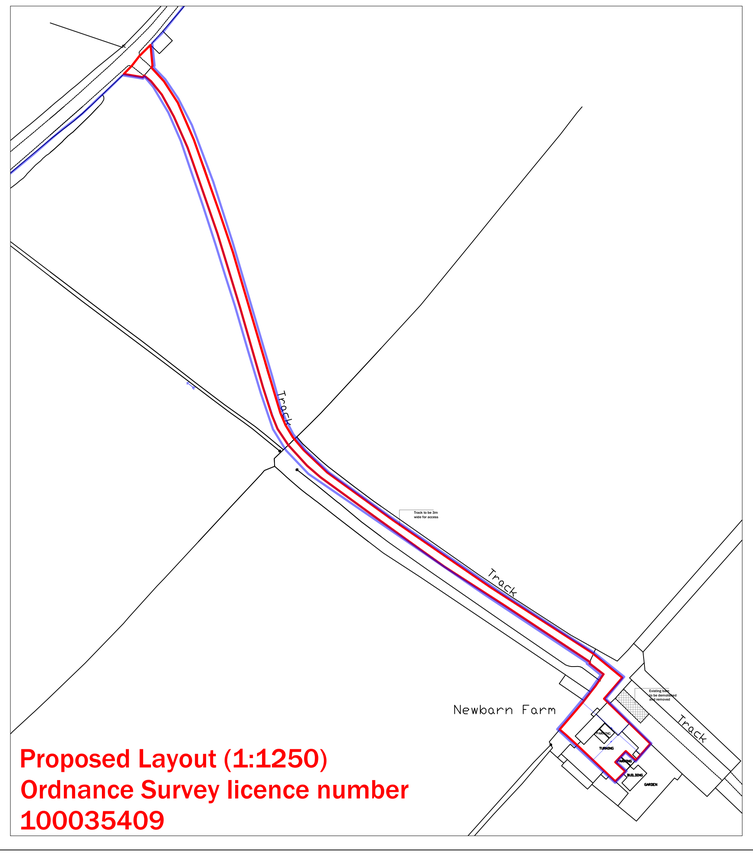

Proposed Layout (1:1250)
Ordnance Survey licence number
100035409

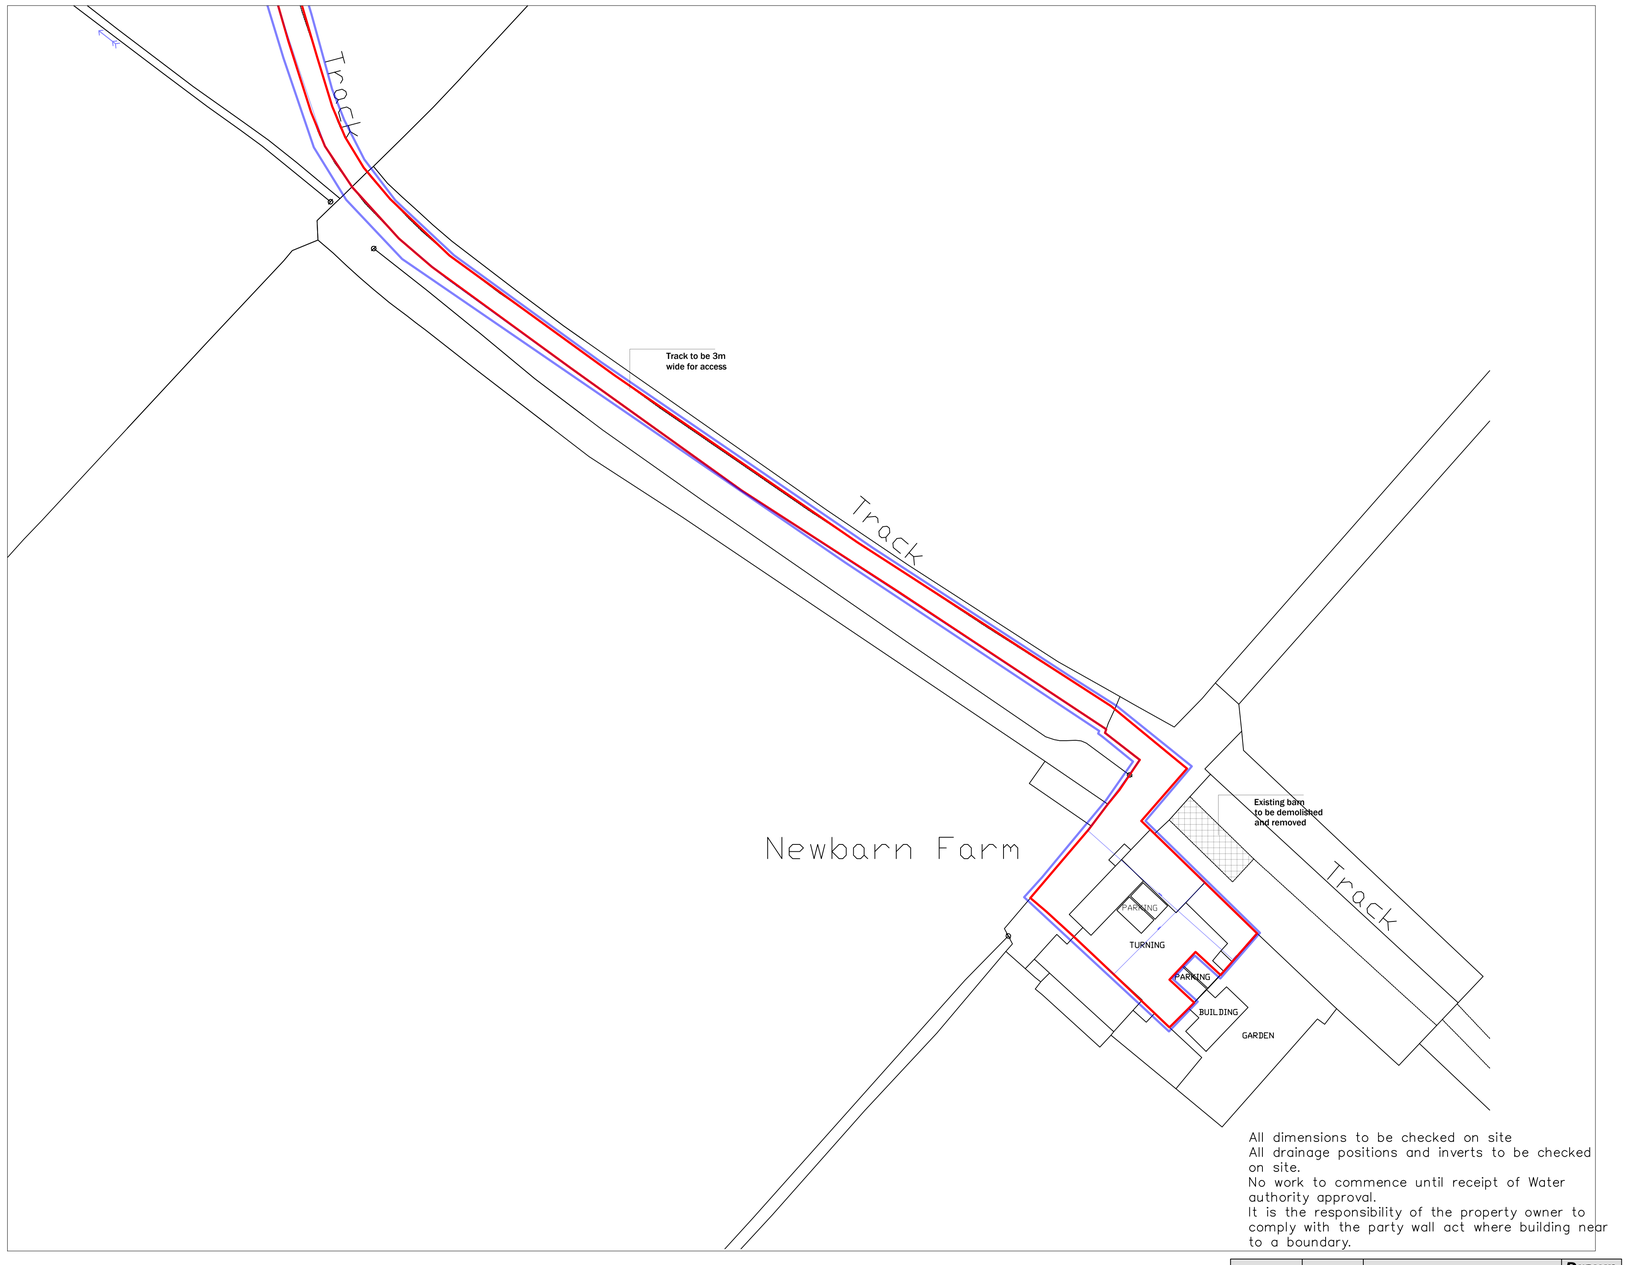

All dimensions to be checked on site
All drainage positions and inverts to be checked on site.
No work to commence until receipt of Water authority approval.
It is the responsibility of the property owner to comply with the party wall act where building near to a boundary.

Proposed Block Plan (1:500)

New Barn Farm, Belper

N

Revision	Date	Description	Drawn By

Architecture Ltd

Derby Office
2 Broomfield Cottages, Morley, Derby, DE7 6DN
T. 01332 830313
T. 0115 8320282

Nottingham
20 Fletchergate, Nottingham, NG1 2FZ
T. 01785 593026
M. 07974 438575

Stafford
79 Witney Rd, Stafford ST17 0BP
E. Tim@bds-a.co.uk
W. www.BDSARCHITECTURE.CO.UK

Project
New Barn Farm, Higg Lane, Alderwasley, Belper

Drawn by	Date	Proposal	Project
Will North	09/02/22	Conversion	1951NB 006 Rev A