Location Plan - 2-3 The Green, Kirk Langley

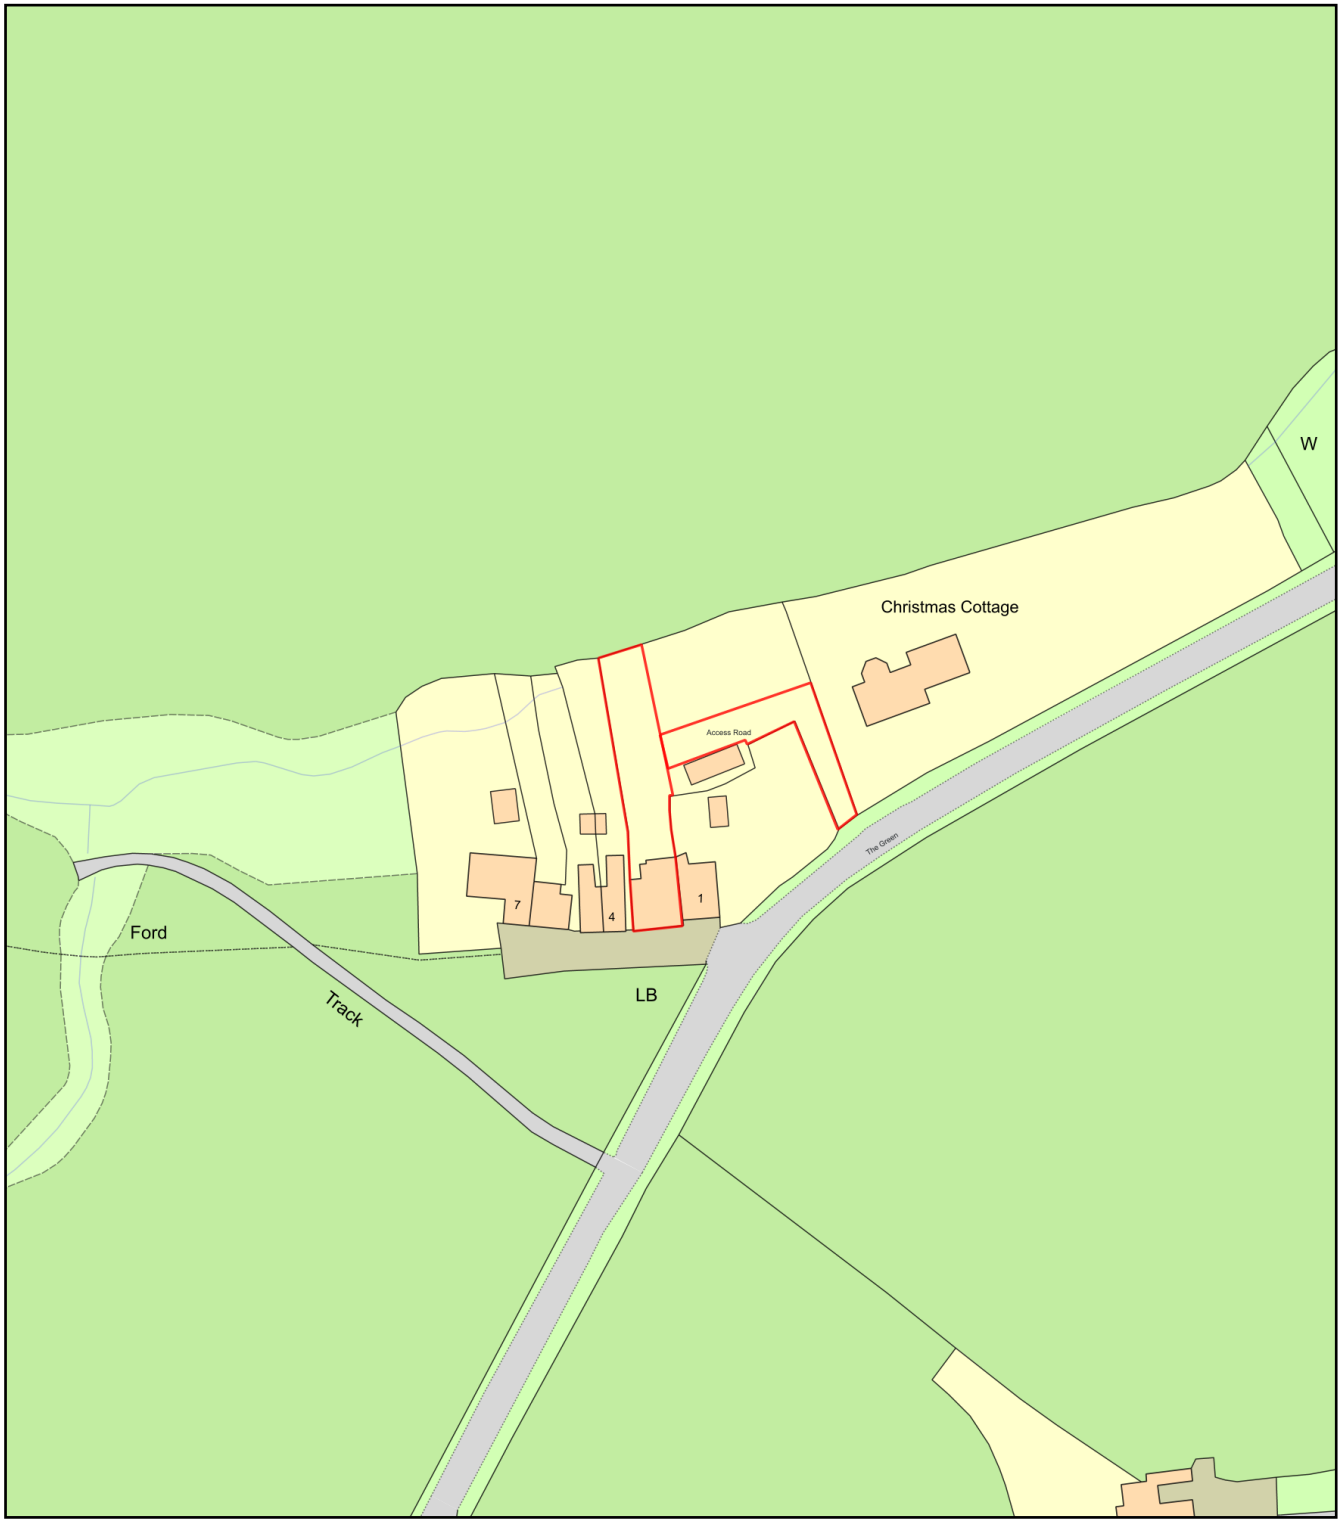

0 50
Metres

N

ReQuestaPlan

Plan Produced for: Marina Fraser-Ryan

Date Produced: 11 May 2022

Plan Reference Number: TQRQM22068153524565

Scale: 1:1250 @ A4

© Crown copyright and database rights 2021 OS 100042766