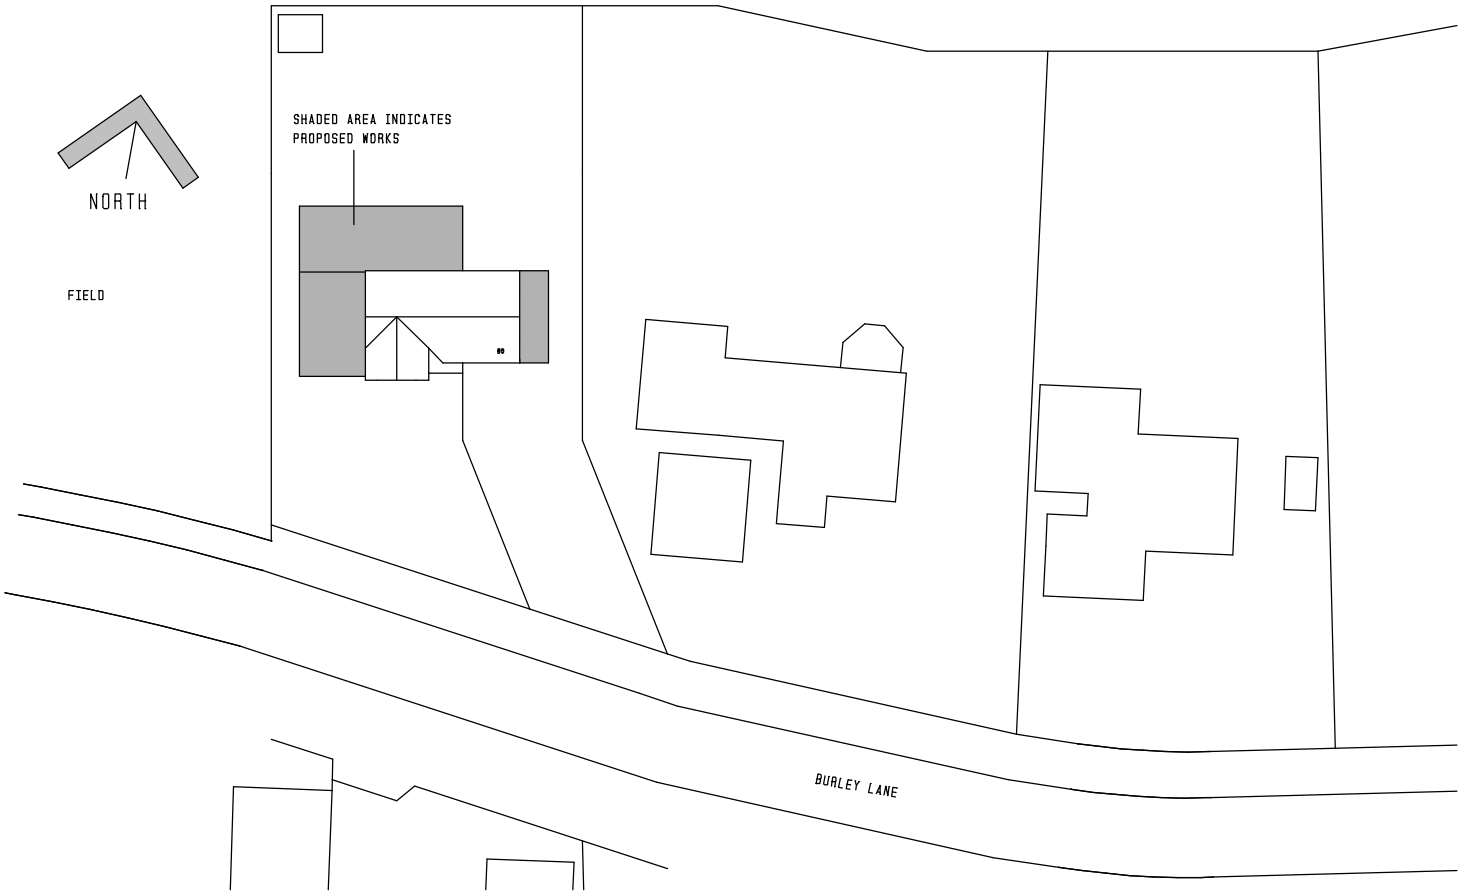

BLOCK PLAN 1:500