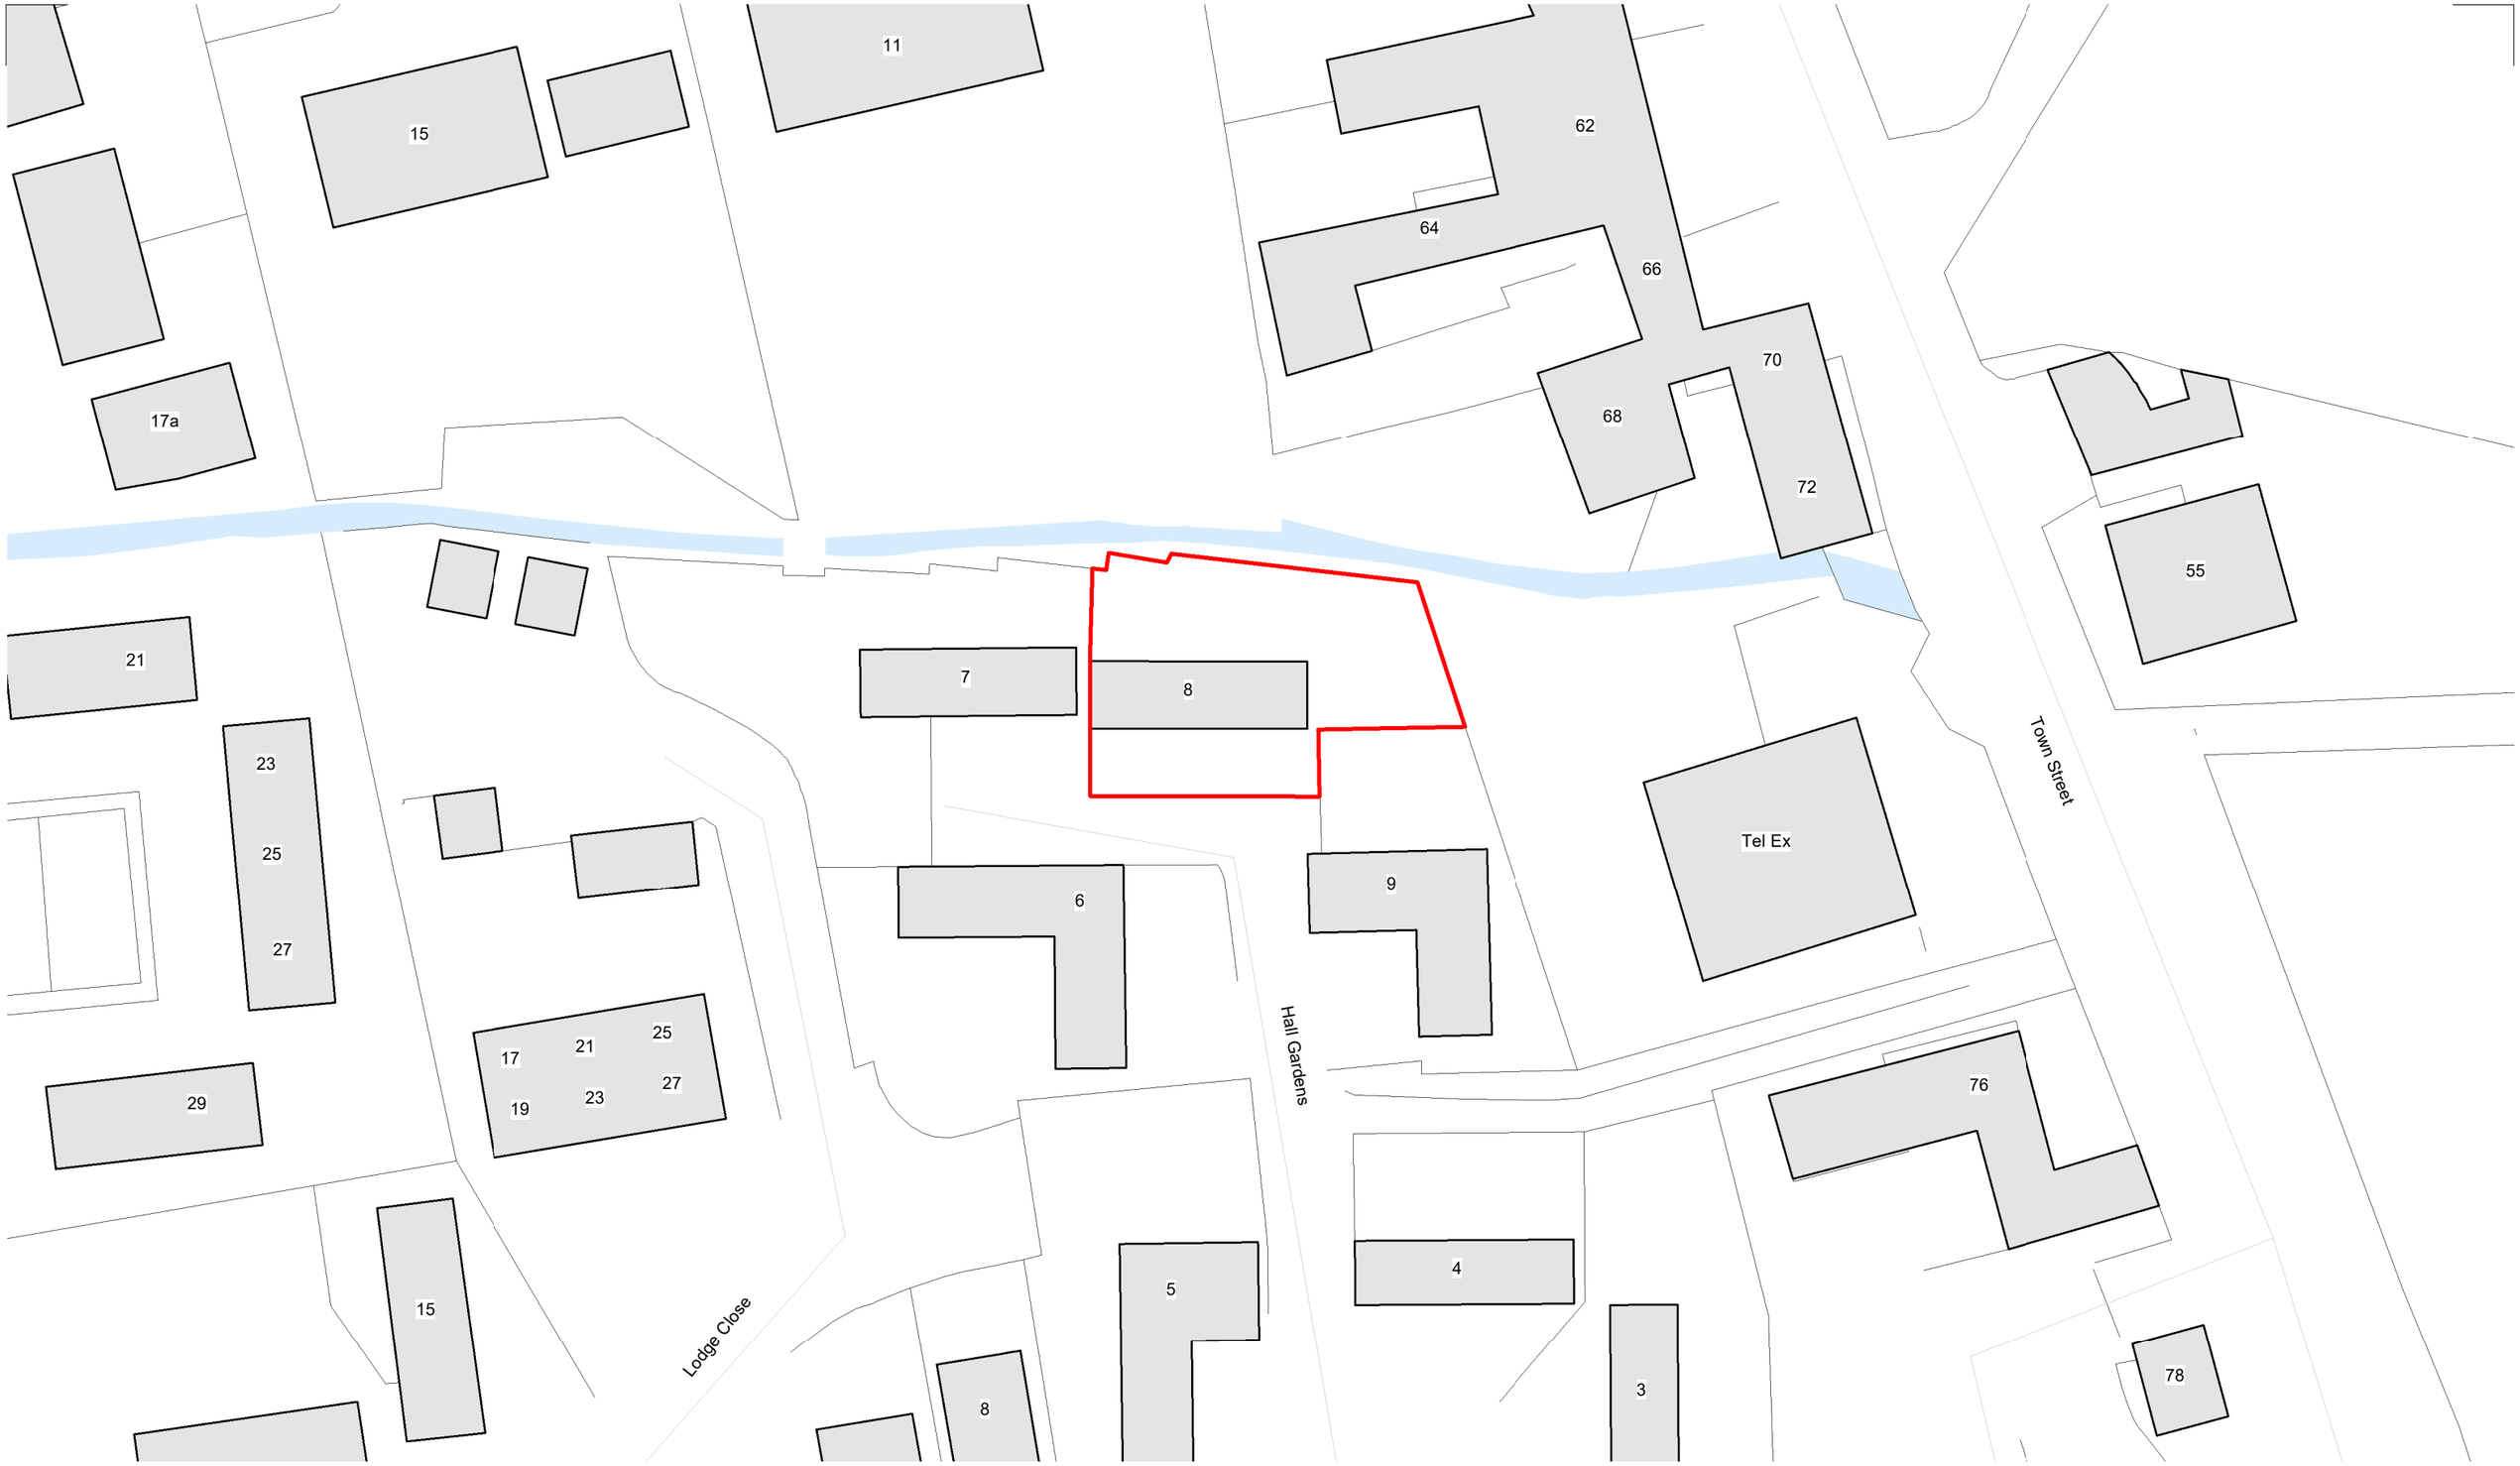

Block Plan

1 : 500

N

0m 5m 10m 15m 20m 25m

Scale 1:500 @ A3

Rev	Drawn	Revision Description	Date
P01	RC	Block Plan	12.05.22

Status S3 - Suitable for Review / Comment

Project
8 Hall Gardens

Client
K & C Smalley

Lathams Job Number
7501

Drawing Title
Block Plan

File Name *Project-Originator-Zone-Level-Type-Role-DrawingNumber-Status-Revision*
7501–LAT–XX–00–DP–A–1401–S3–P01

Scale @ A3	Date	Revision
1 : 500	12.05.22	P01

Derby
1 College Place DE1 3DY
+44 (0)1332 365 777

Nottingham
50 St Mary's Gate NG1 1QA
+44 (0)115 648 5012

London
70 Cowcross Street EC1M 6EJ
+44 (0)20 7490 0672

Lathams
ARCHITECTURE + URBANISM

enquiries@lathamarchitects.co.uk
lathamarchitects.co.uk

© Derek Latham + Co. Ltd