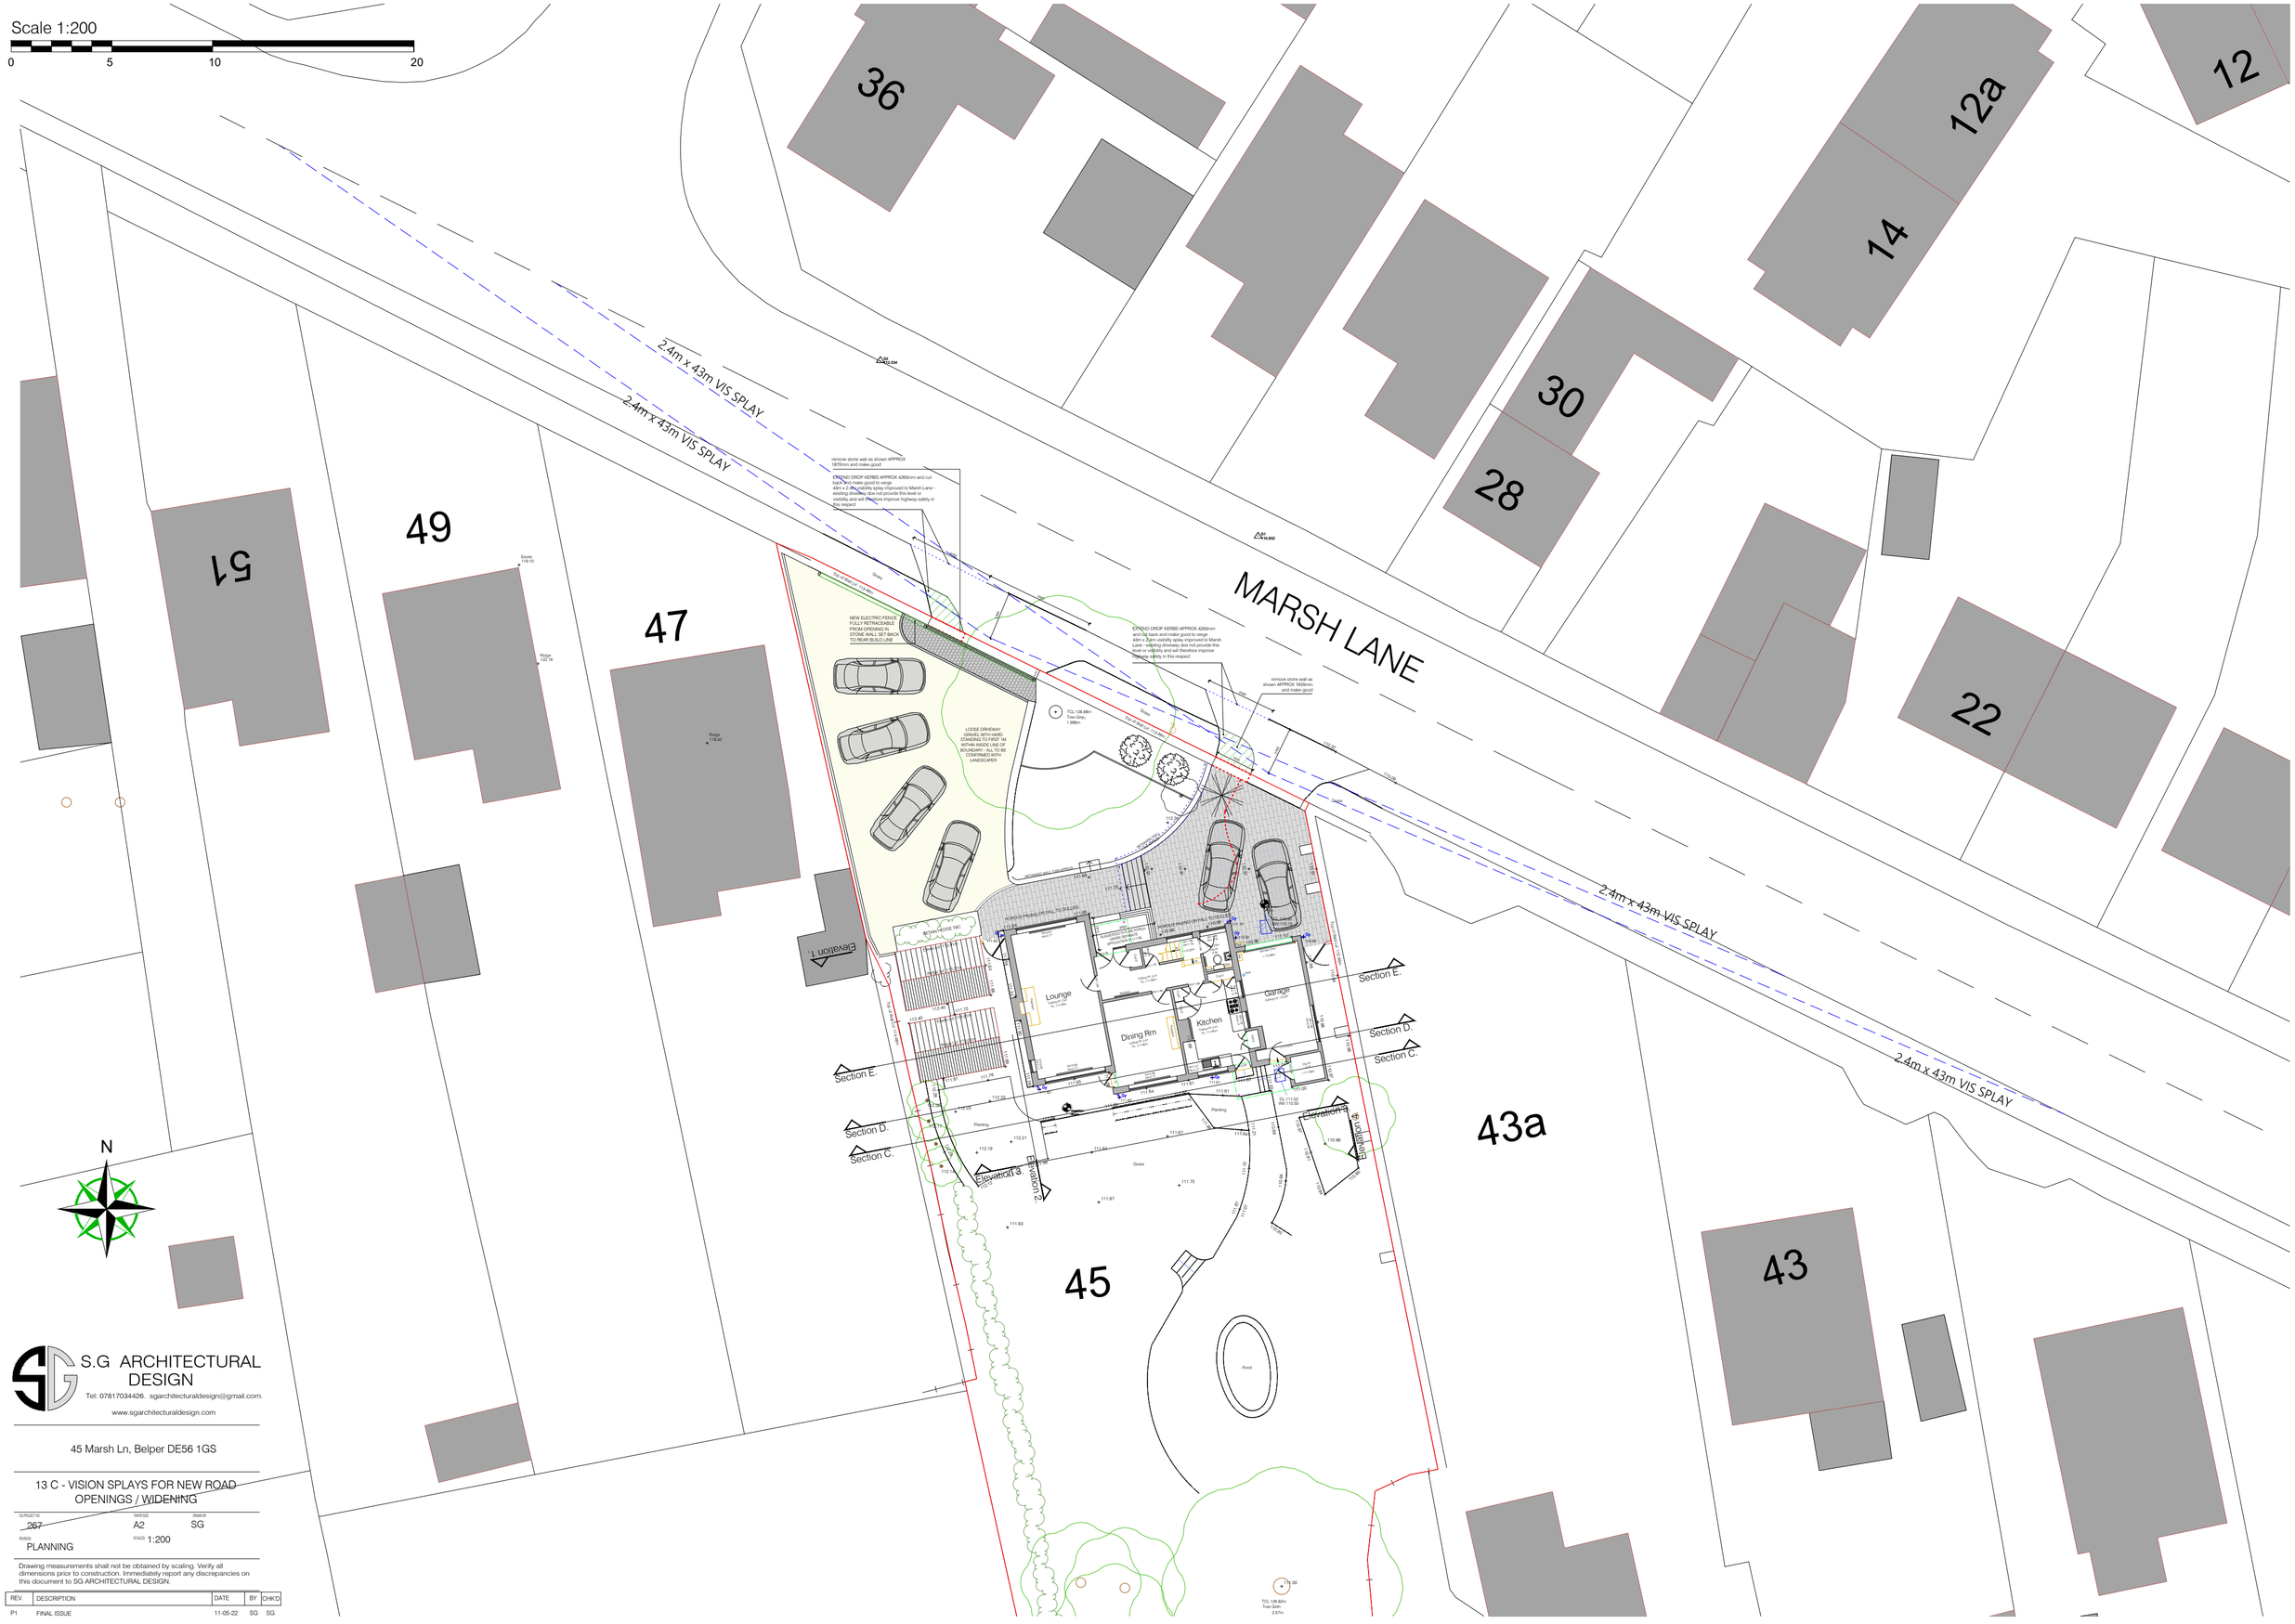


S.G ARCHITECTURAL DESIGN


Tel: 07817034426. sgarchitecturaldesign@gmail.com.

www.sgarchitecturaldesign.com


45 Marsh Ln, Belper DE56 1GS

13 C - VISION SPLAYS FOR NEW ROAD OPENINGS / WIDENING

| SURGE NO. | PAPER SIZE | DRAWN BY |
|---|---|---|
| 267 | A2 | SG |

| REVISION | SCALES |
|---|---|
| PLANNING | 1:200 |

Drawing measurements shall not be obtained by scaling. Verify all dimensions prior to construction. Immediately report any discrepancies on this document to SG ARCHITECTURAL DESIGN.

| REV. | DESCRIPTION | DATE | BY | CHK'D |
|---|---|---|---|---|
| P1 | FINAL ISSUE | 11-05-22 | SG | SG |