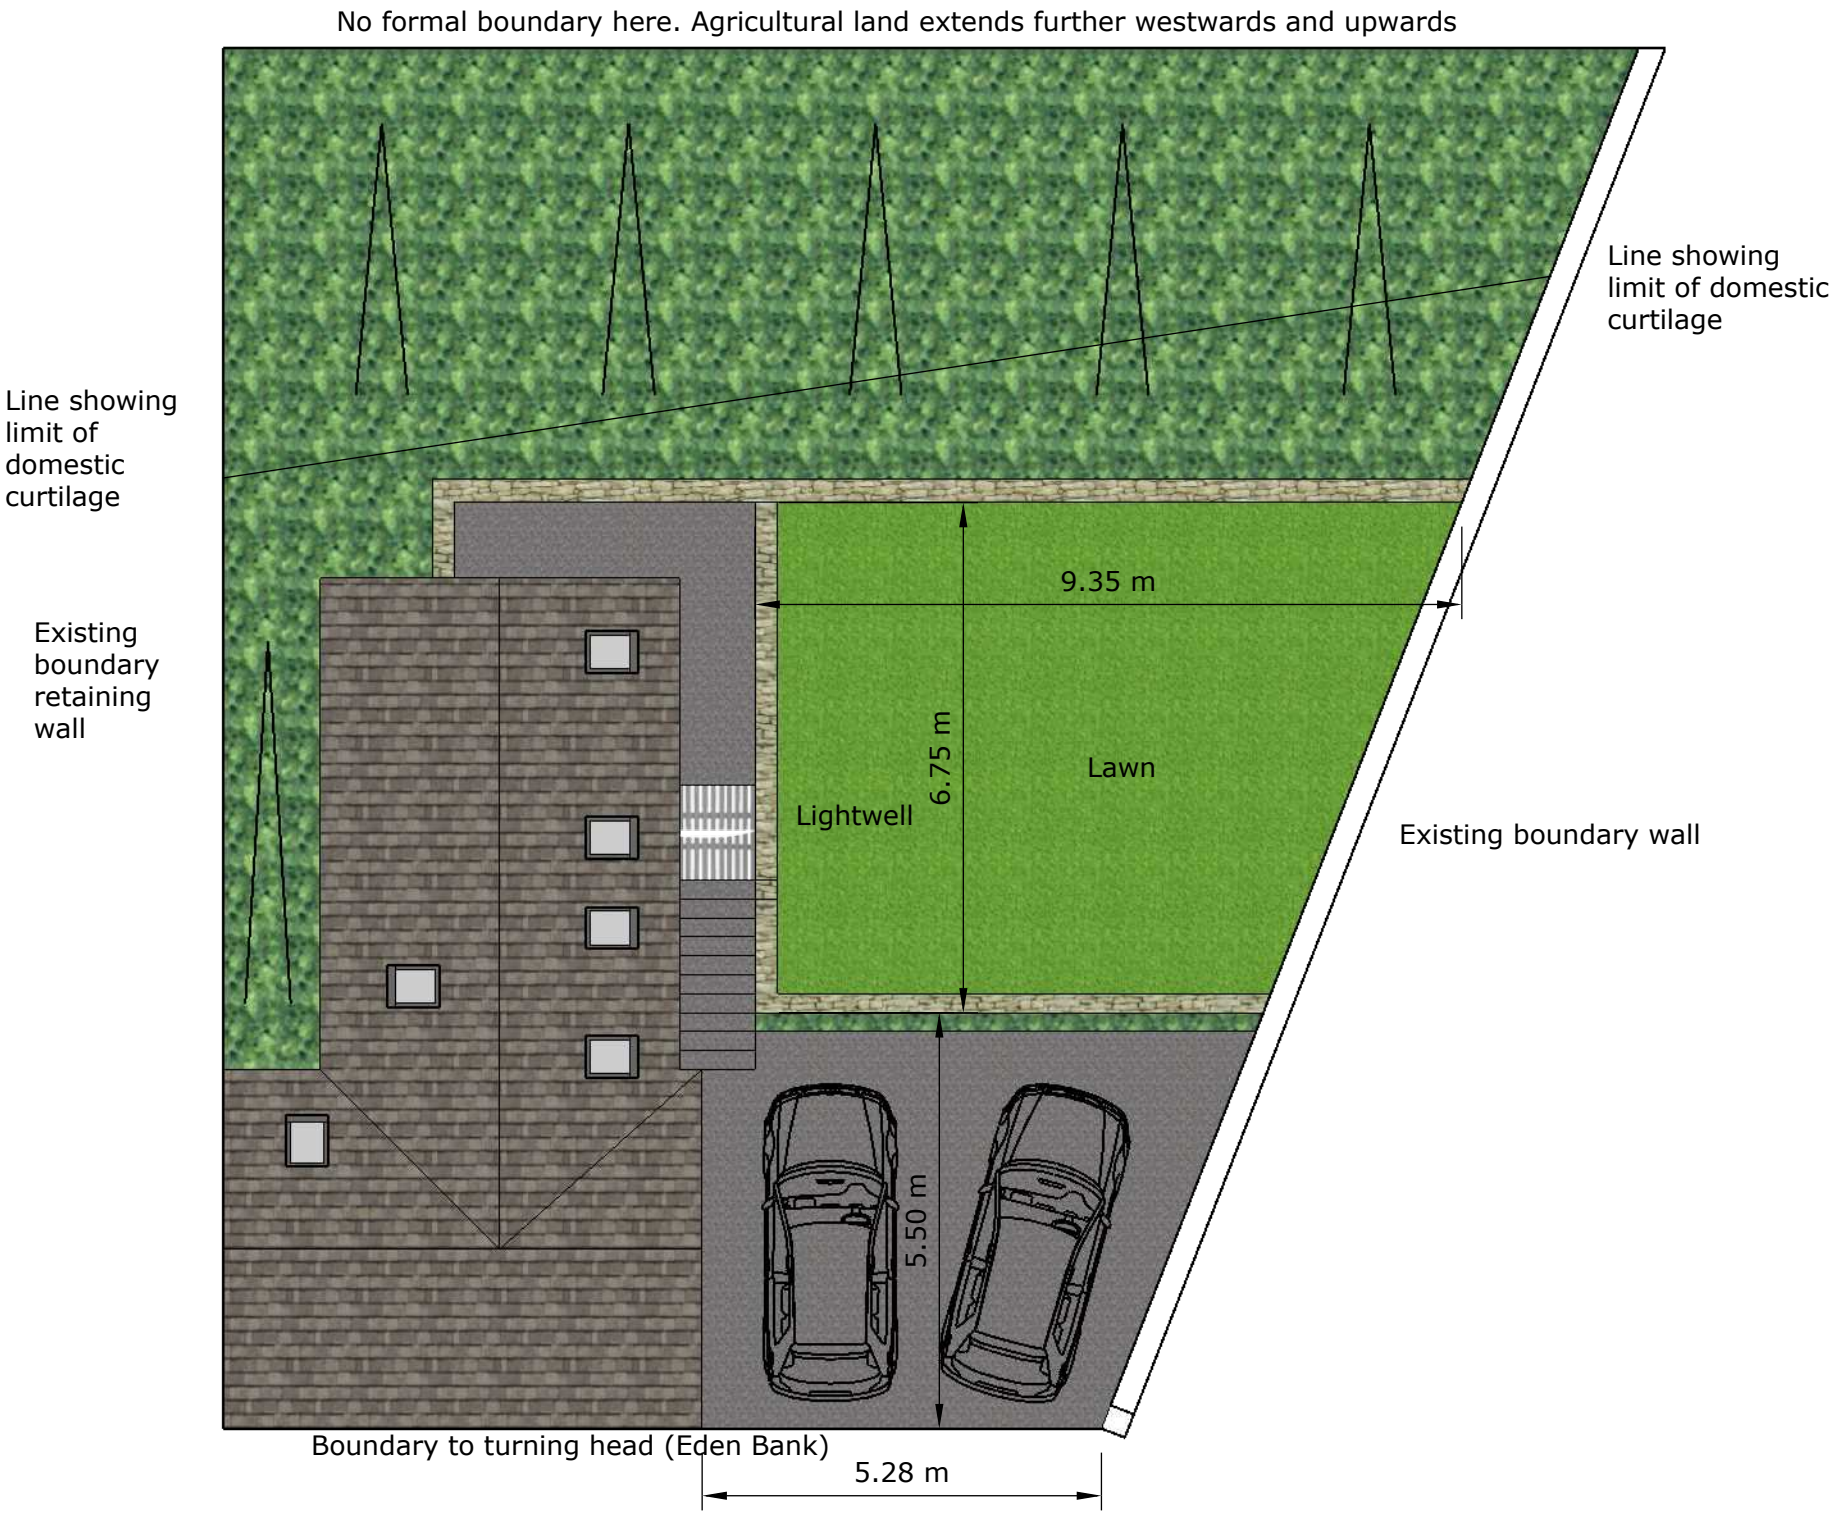


Proposed Roof Plan and Landscape Layout - showing boundary treatments:

Land off Eden Bank, Eden Bank, Ambergate ; Drawing PRL1C (1:100 on A3)