


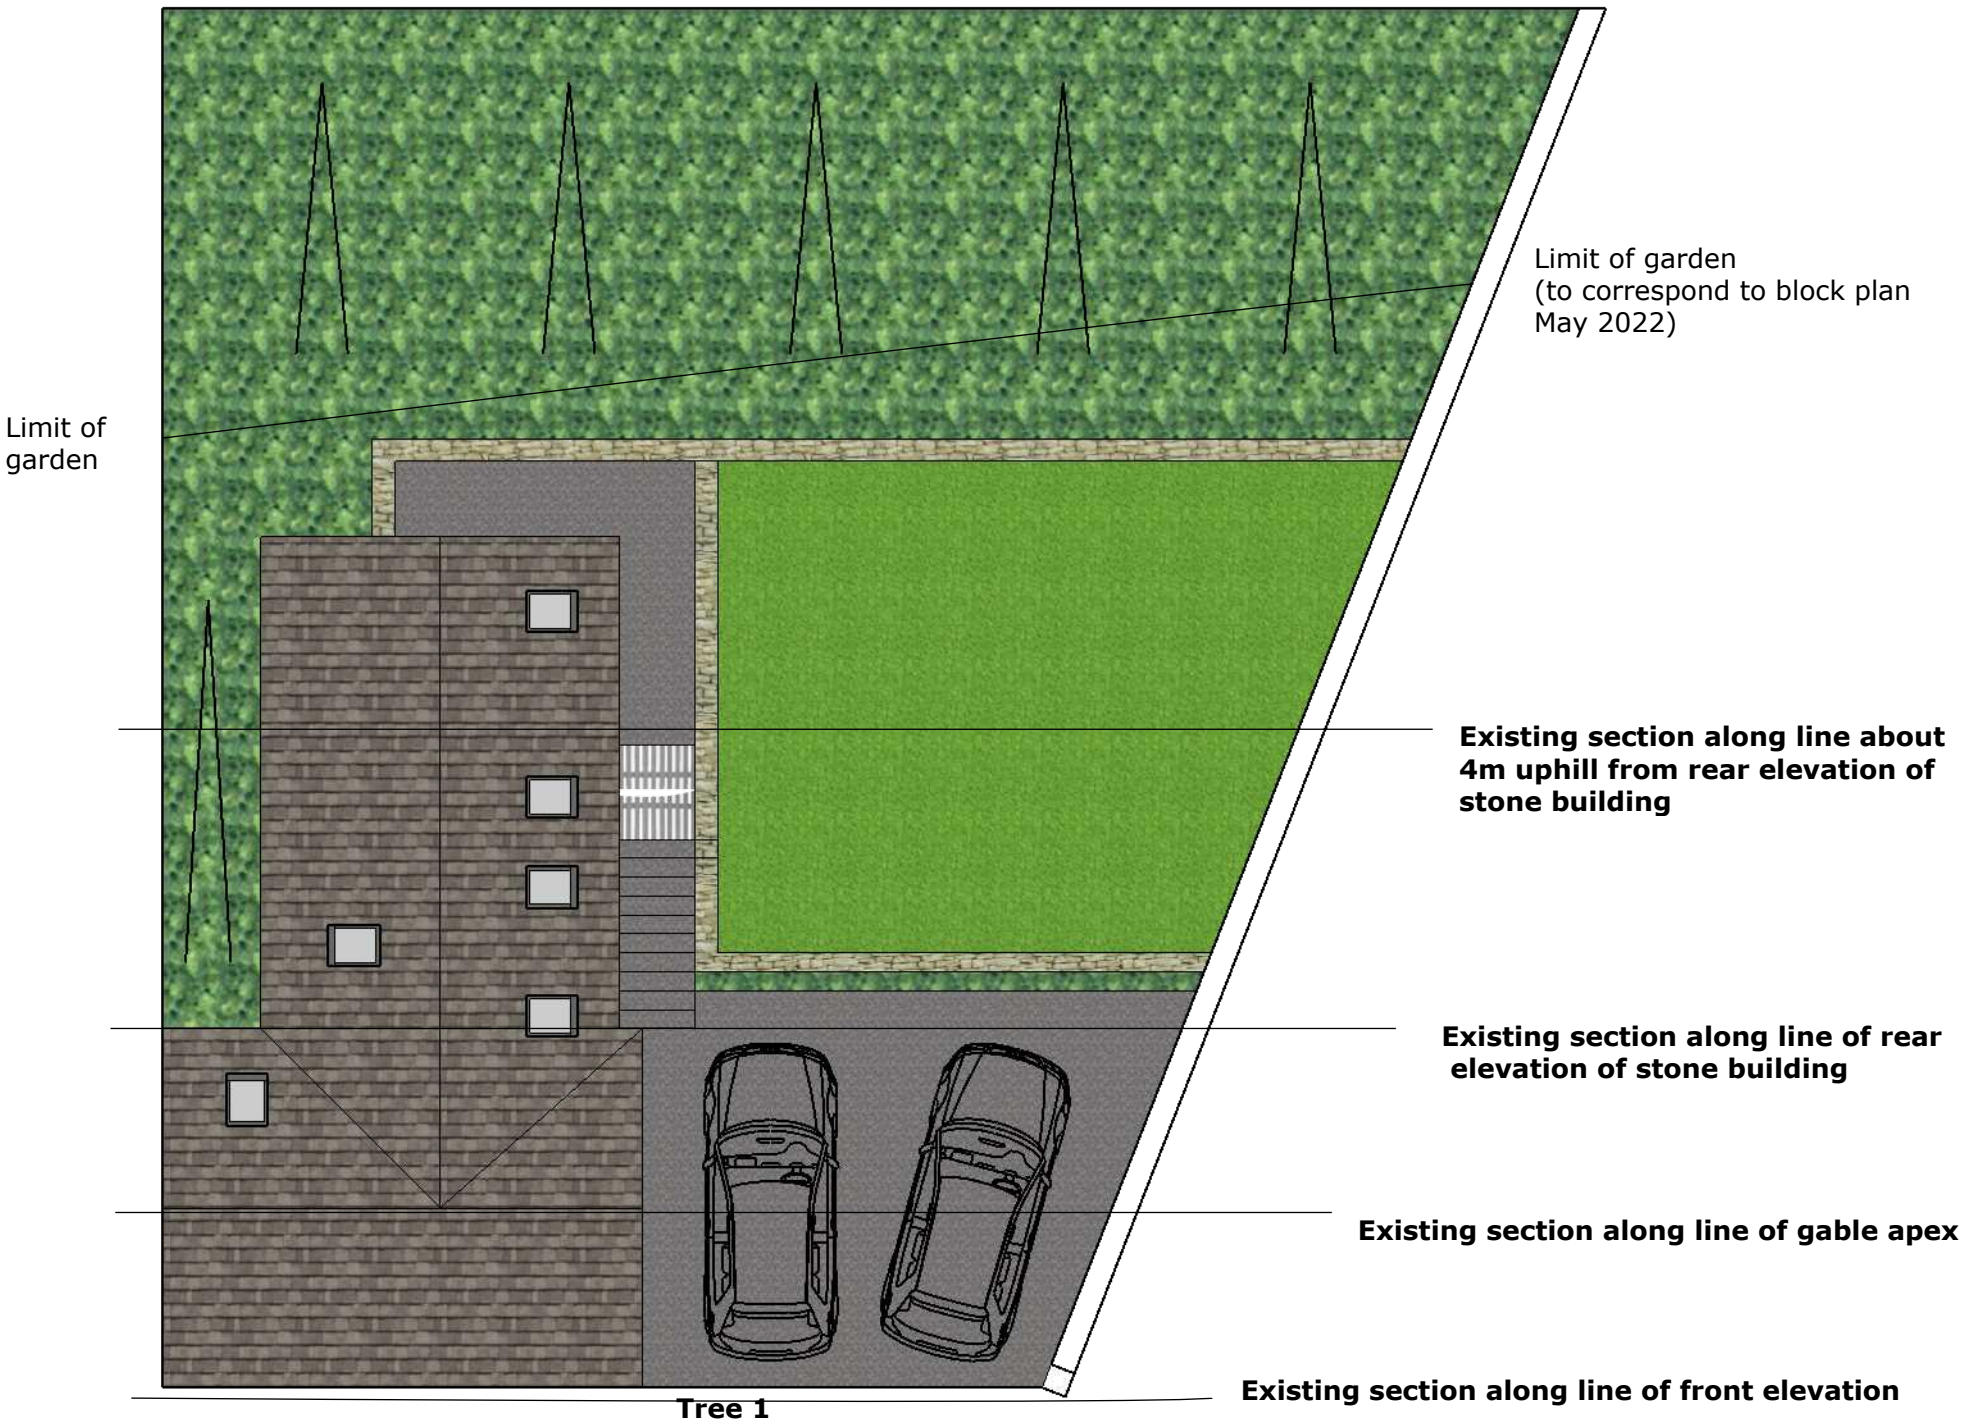


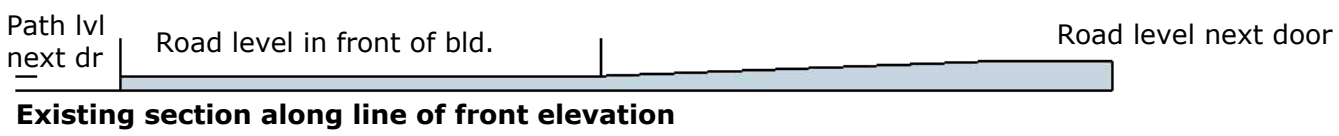


Existing section along line of front elevation

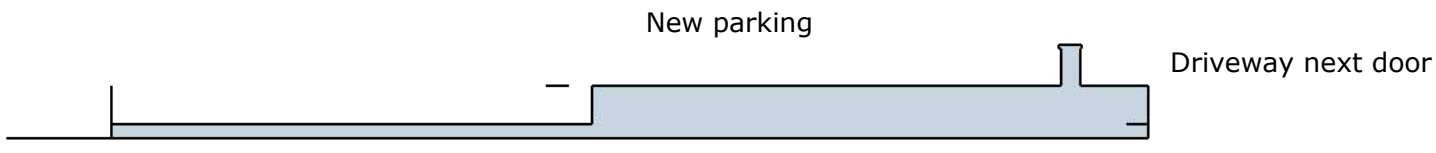

Existing section along line of gable apex

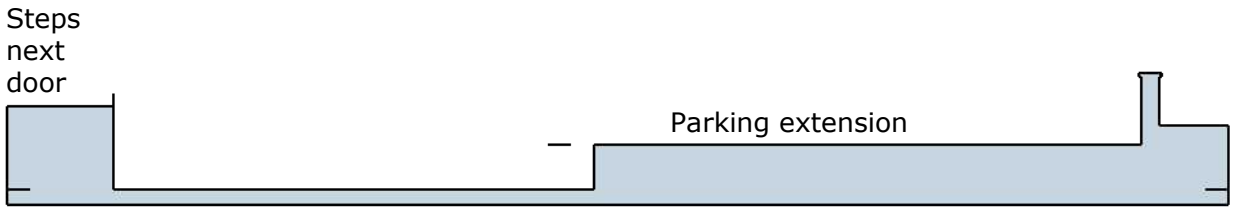

Existing section along line of rear elevation of stone building

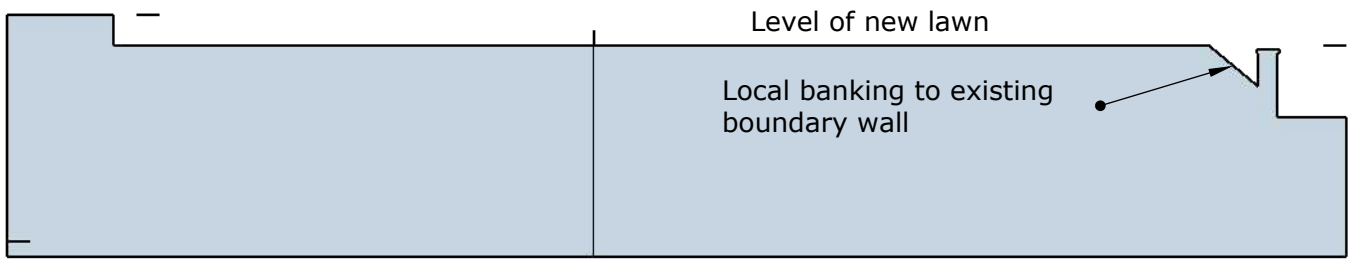

Existing section along line about 4m uphill from rear elevation of stone building

Plan view of site showing various proposed sections and including approximate levels to adjacent properties: Land off Eden Bank, Eden Bank, Ambergate; Drg: PPS2B; 1:100 on A3