




South Elevation

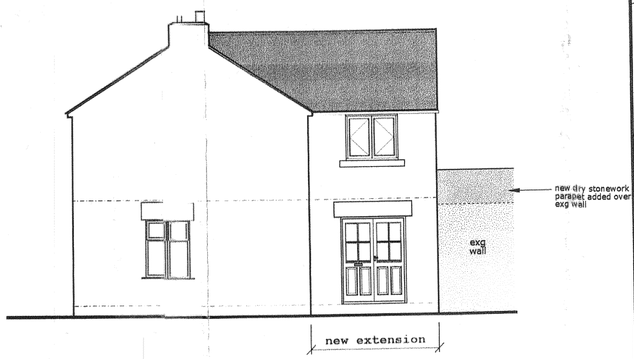


West Elevation

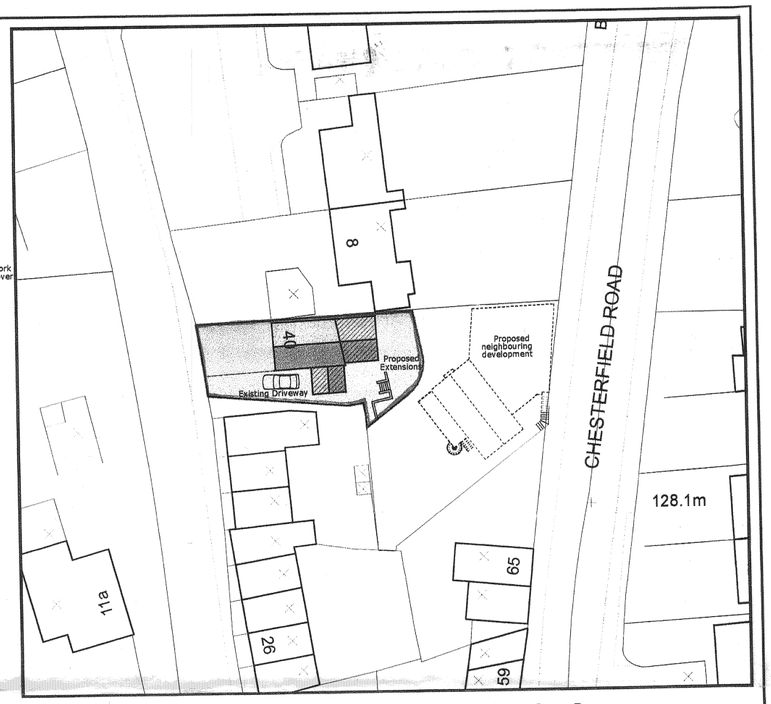


Block Plan 1:500

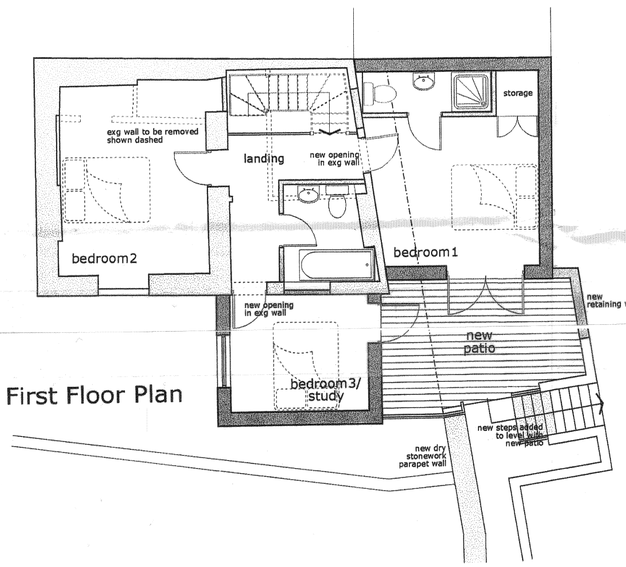


First Floor Plan

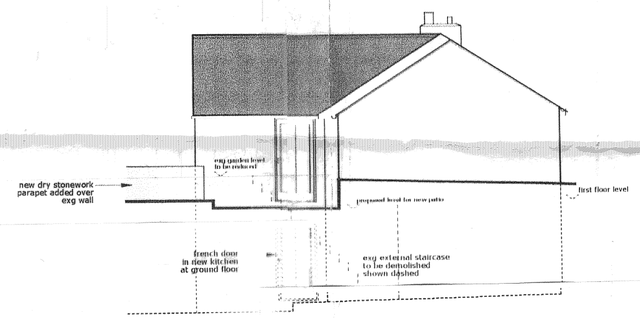

East Elevation

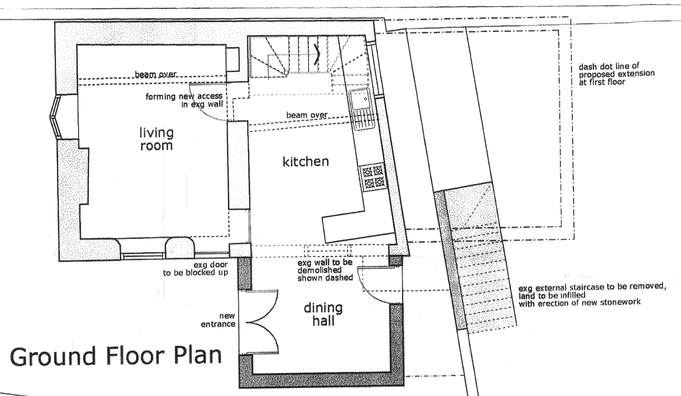

Ground Floor Plan

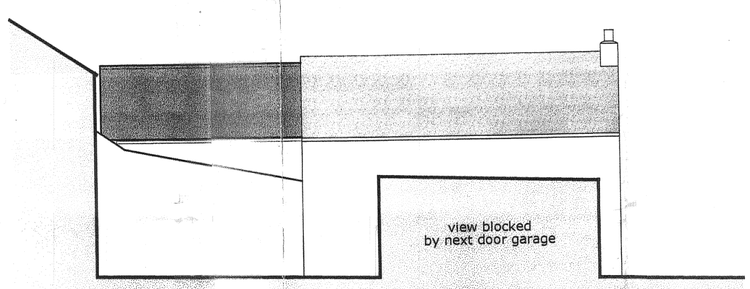

North Elevation

Based upon the 1:1250 plan SK3548SW by the permission of Ordnance Survey® on behalf of The Controller of Her Majesty's Stationery Office. © Crown copyright. All rights reserved. Licence no. AR100006189

A	minor revisions	ST	Oct. 2007

REVISIONS BY DATE

CLIENT
Caroline Foster

PROJECT
40 Swinney Lane, Belper

DRAWING
sketch proposal
for new extension

Bakewell & Partners
chartered architects and town planners
The Studio · Queen Street · Belper · DE56 1NR
telephone: (01773) 822888 e-mail: bakewell@bakewell-and-partners.co.uk

DRAWN Z.Q. Zhong		DATE © June 2007	
BASE FILE survey compressed.mkd		SCALE 1:100	SIZE A2
PLANNING PORTAL NO. PP-00305588	JOB NUMBER 7813	DRAWING NO. 02	REVISION A