
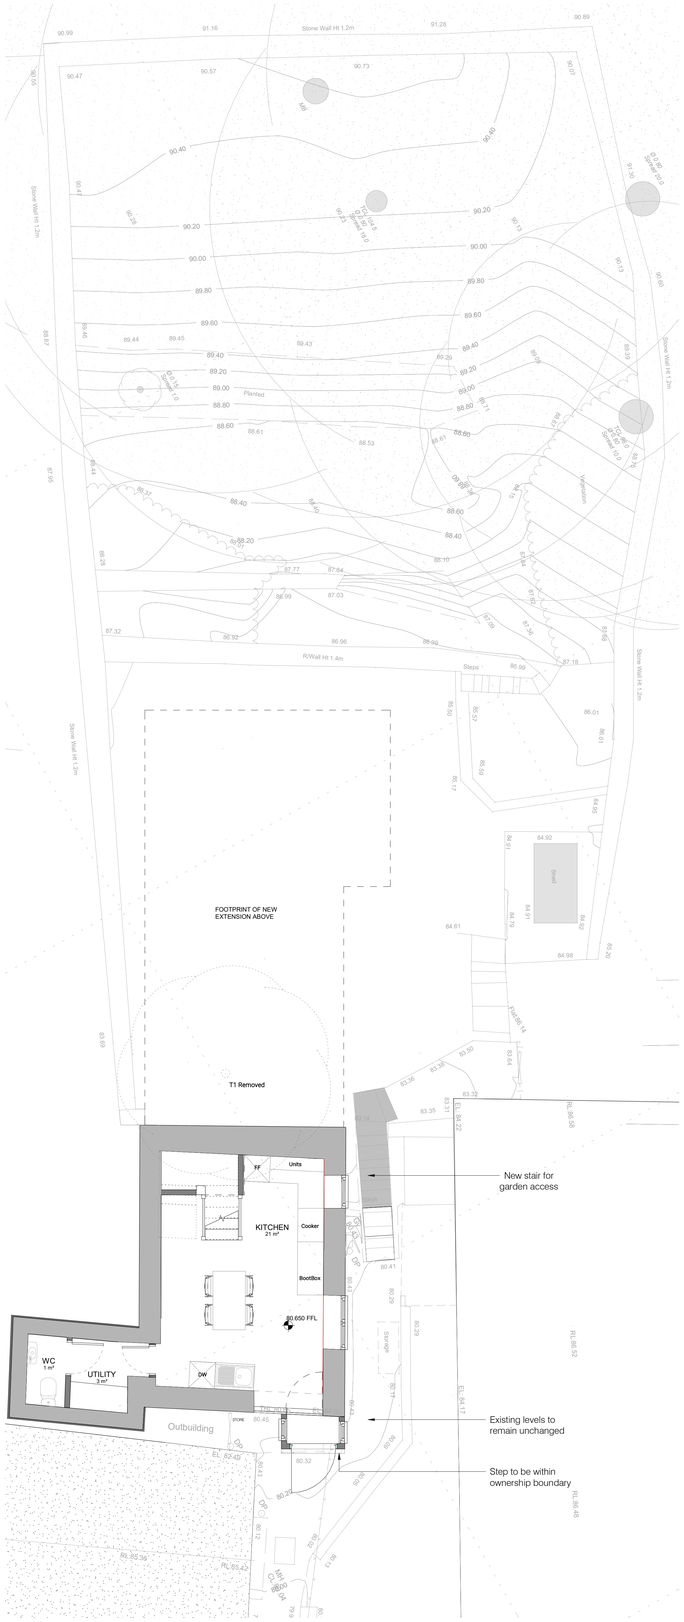


1 00 PROPOSED GROUND FLOOR LAYOUT
1 : 50

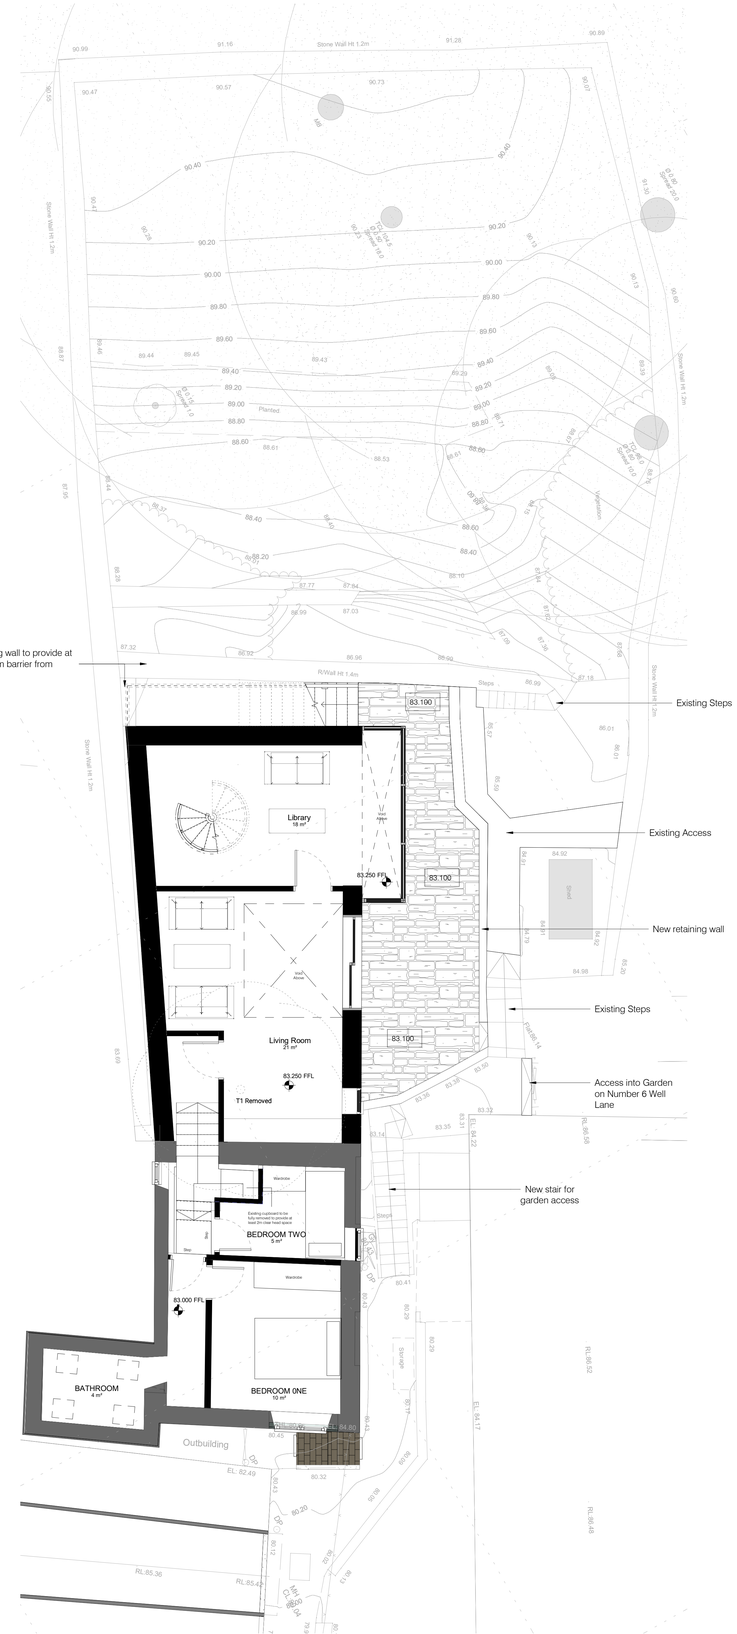

2 01 PROPOSED FIRST FLOOR LAYOUT
1 : 50

CDM 2015.

Works under CDM 2015 are domestic in nature and therefore if a single contractor completes the works they have legal duties to ensure health and saftey is managed. If more than one contractor is required to complete the works, the client must either act as principle designer or appoint a principle contractor to ensure health and safety is managed throughout construction process.

All dimensions to be verified on site. Do not scale this drawing. All discrepancies to be clarified. Drawings are for the purposes of planning approval only. Not to be used for construction.

NOTES:

TOPOGRAPHICAL SURVEY INFORMATION TAKEN FROM TOPOGRAPHICAL LAND SURVEY, 4635, 5 WELL LANE, MILFORD, BELPER, DE56 0QQ. PRODUCED BY SURVEYHUB LTD, REFER TO ORIGINAL SURVEY INFORMATION FOR DETAILED LEVEL AND SITE INFORMATION.

rev	date	by	description	chkd
P01	17.04.22	CA	PLANNING SUBMISSION	NC

CHRISTIE ARCHITECTURE
Imagine | Design | Create

Christie Architecture Ltd
113 Long Hill Rise, Hucknall, Nottingham, NG15 6GL
telephone: 07725750858
email: info@christiearchitecture.co.uk
website: www.christiearchitecture.co.uk

job title

5 WELL LANE

drawing title

PROPOSED PLANS SHEET 01

drawing status

PLANNING SUBMISSION

drawn by	date	checked by	scale
NC	15.03.2021	CA	1 : 50
job no.	drawing no.	revision	media
1015	20-0101	P01	A0

Copyright of Christie Architecture Ltd 2022. All rights reserved
No part of this publication may be reproduced, stored in any retrieval system or transmitted in any form by any means without prior permission of Christie Architecture Ltd
Do not scale from drawing, use figured dimensions only. All dimensions to be checked on site.