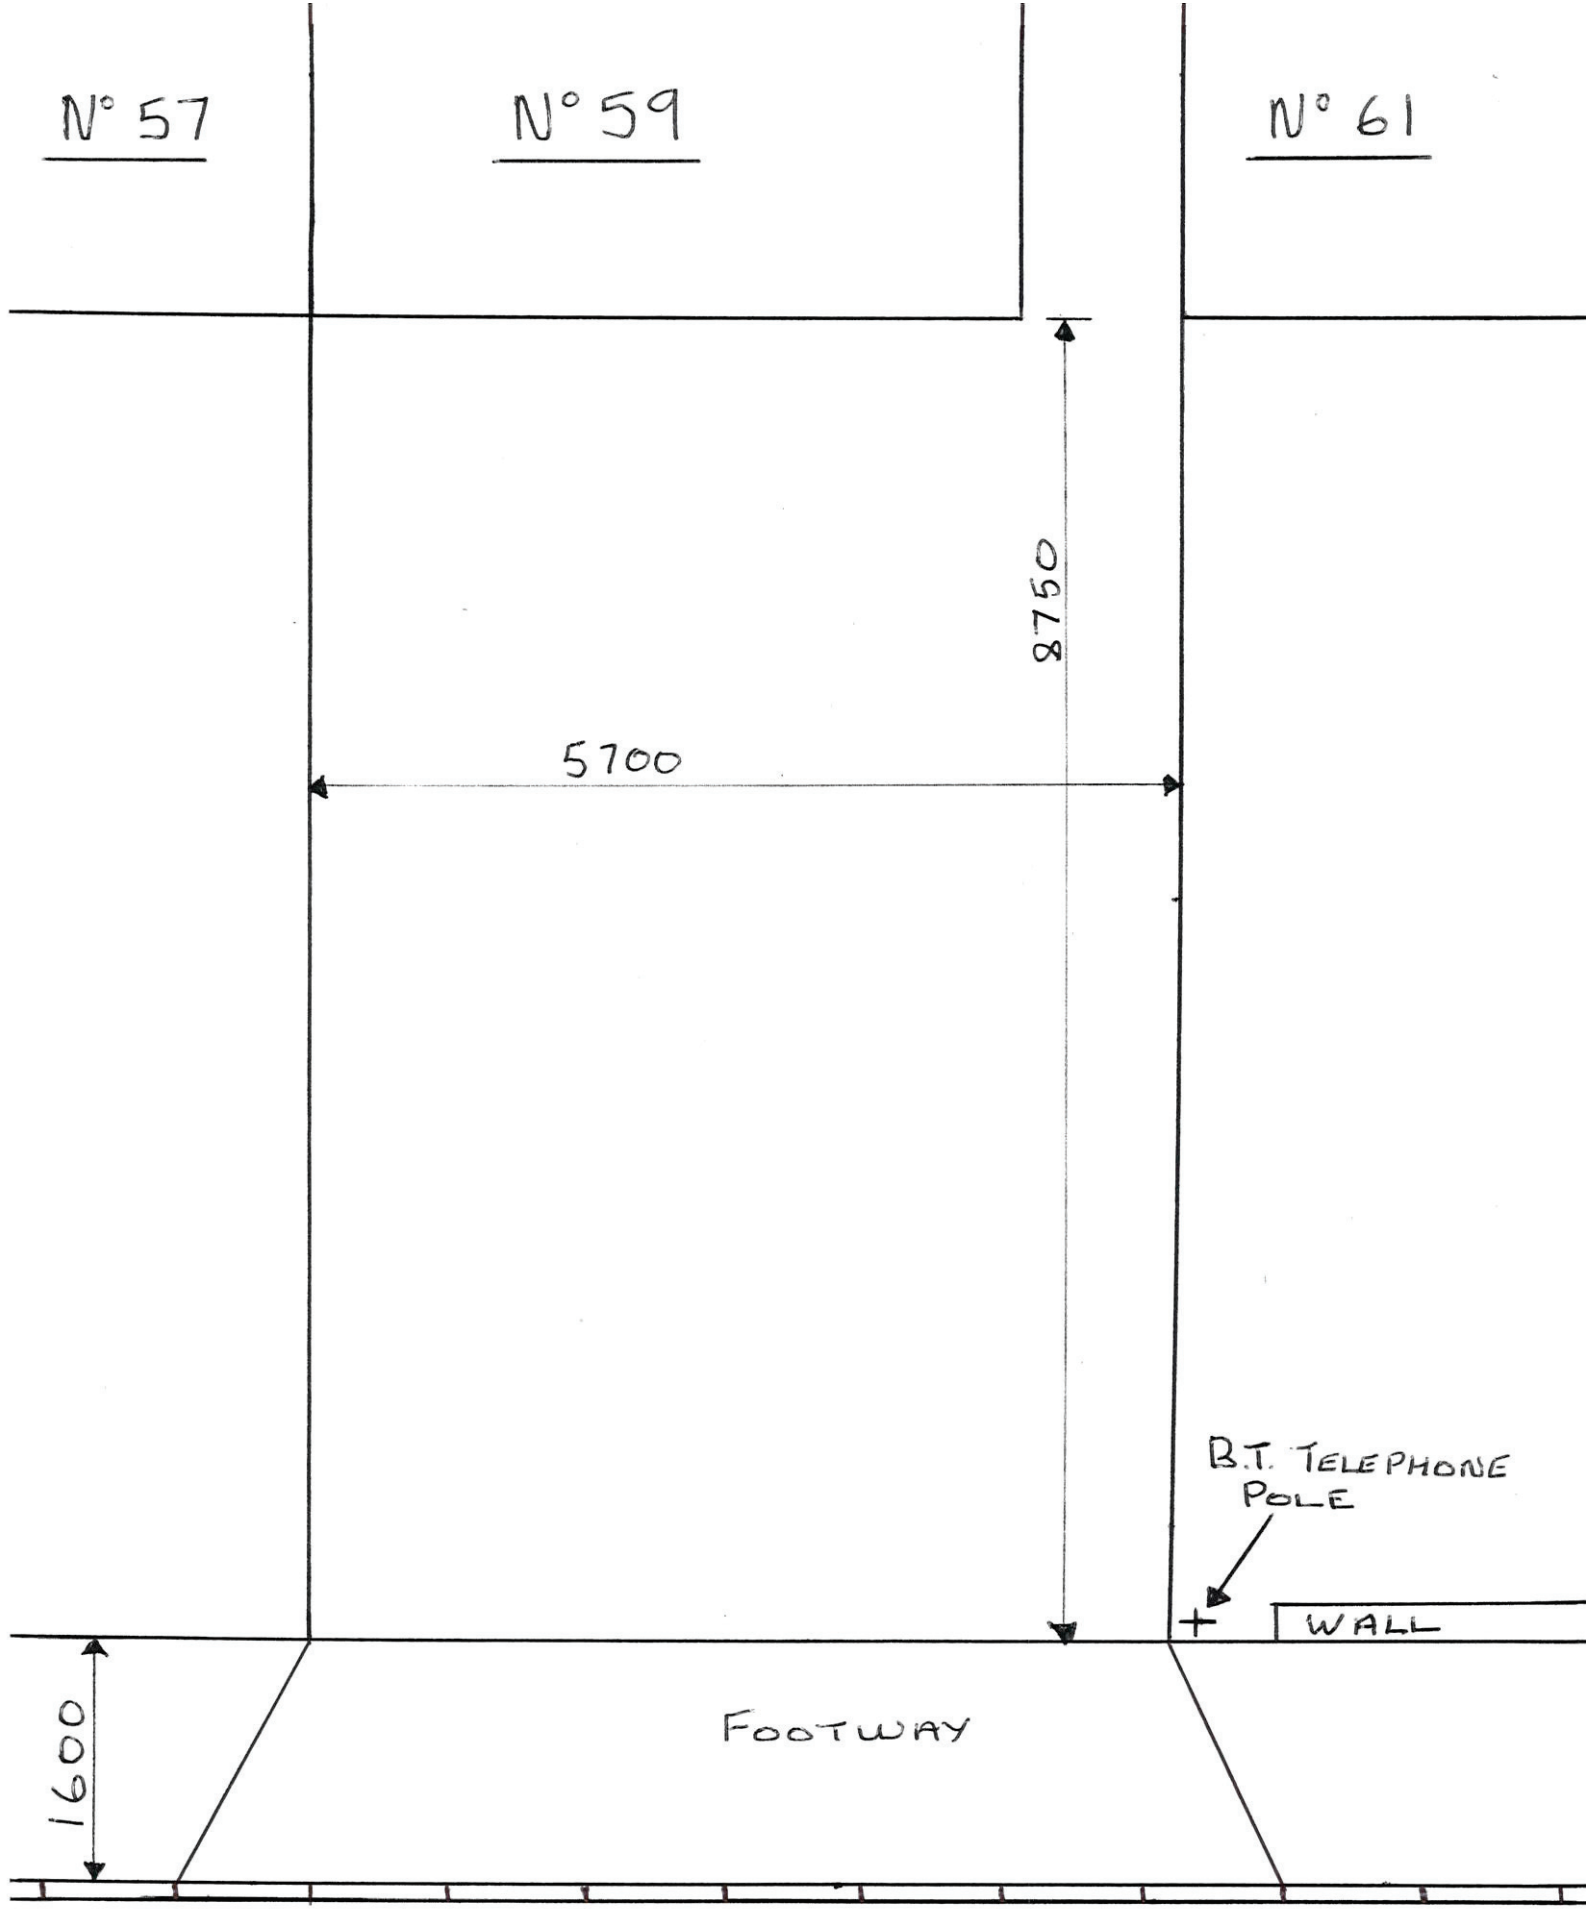

ROADWAY NOTTINGHAM ROAD

SCALE 1:50 PROPOSED ACCESS PLAN ALL MEASUREMENTS IN MILLIMETRES