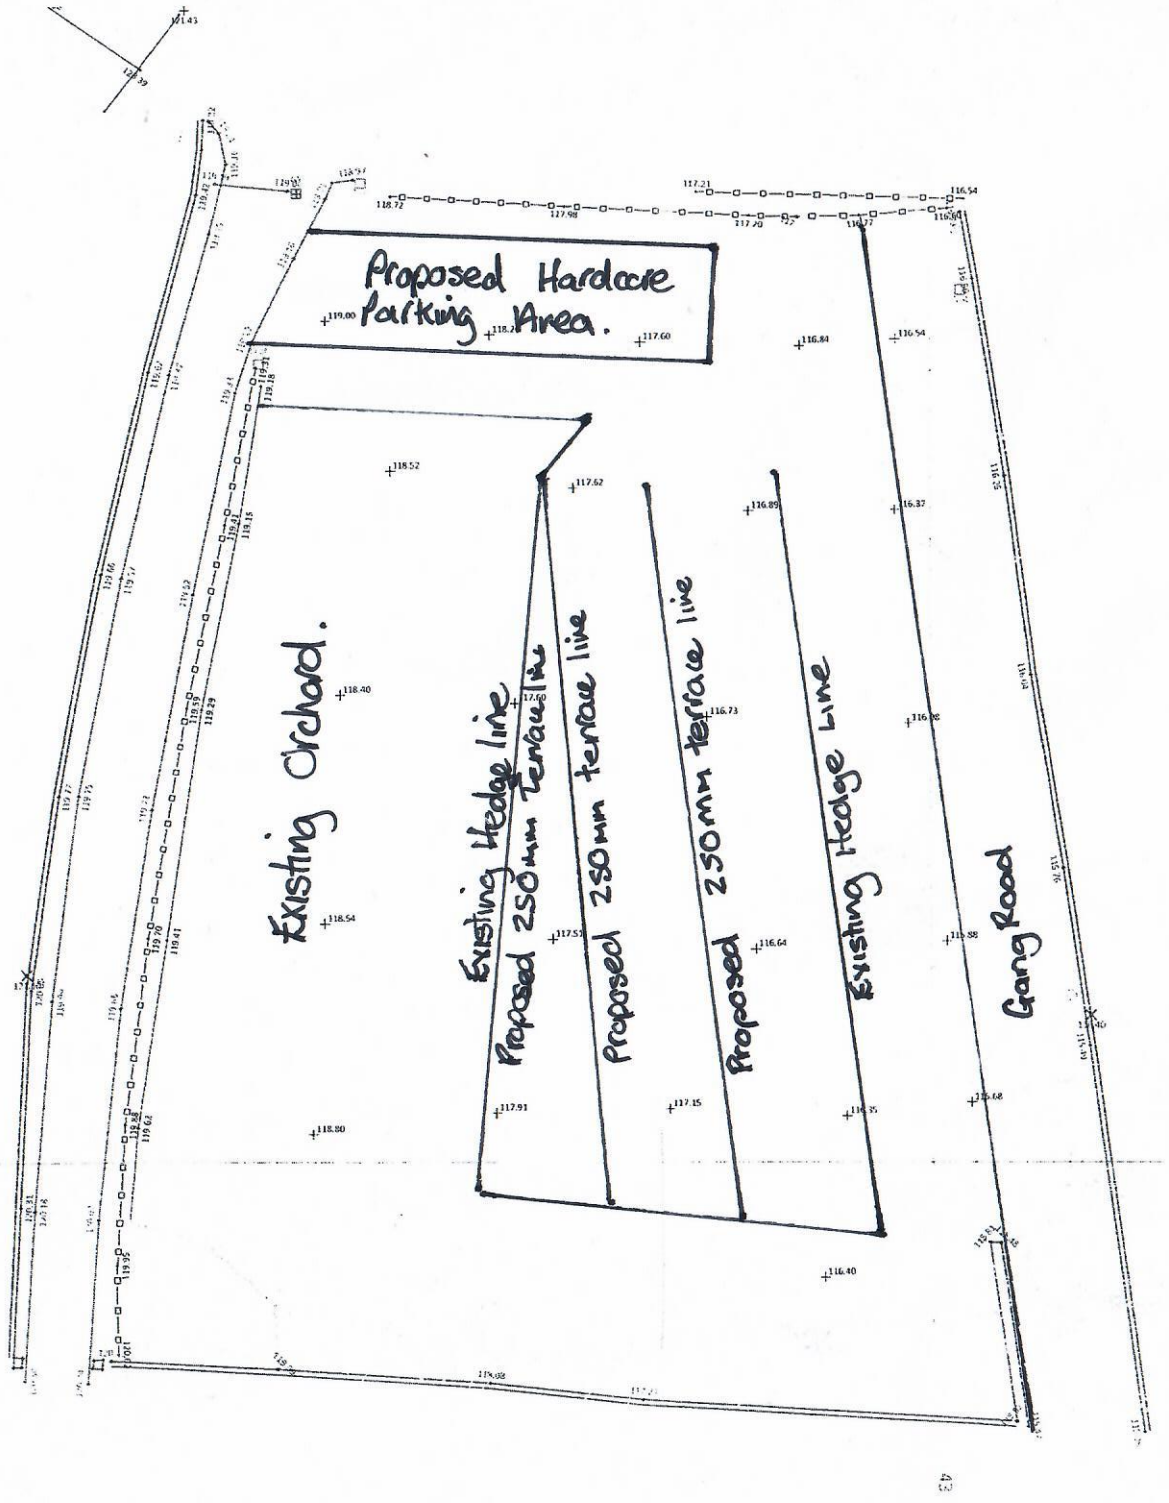


Bottom of Bank
Drain
Electric Utility Pole
Fence - Post & Rail
Gulley
Overhead Cable
Post
EL + 0.00 Roof Eave Level
Roof Ridge
RL + 0.00 Roof Ridge level
0.00 + Spot Height
Topographic Contour (1m Interval)
Topographic Contour (5m Interval)
Track
Tree
Tree Top Level
Vegetation
Wall Bottom
0.00 × Wall Top Level
Vegetation

AVA/2021/1340

Proposed engineering works to create a flatter vegetable growing area and hard core parking area.

Land off Kirkham Lane.

South of Fairfield farm.

Fritchley.

DE562FS.

1:200 scale.