
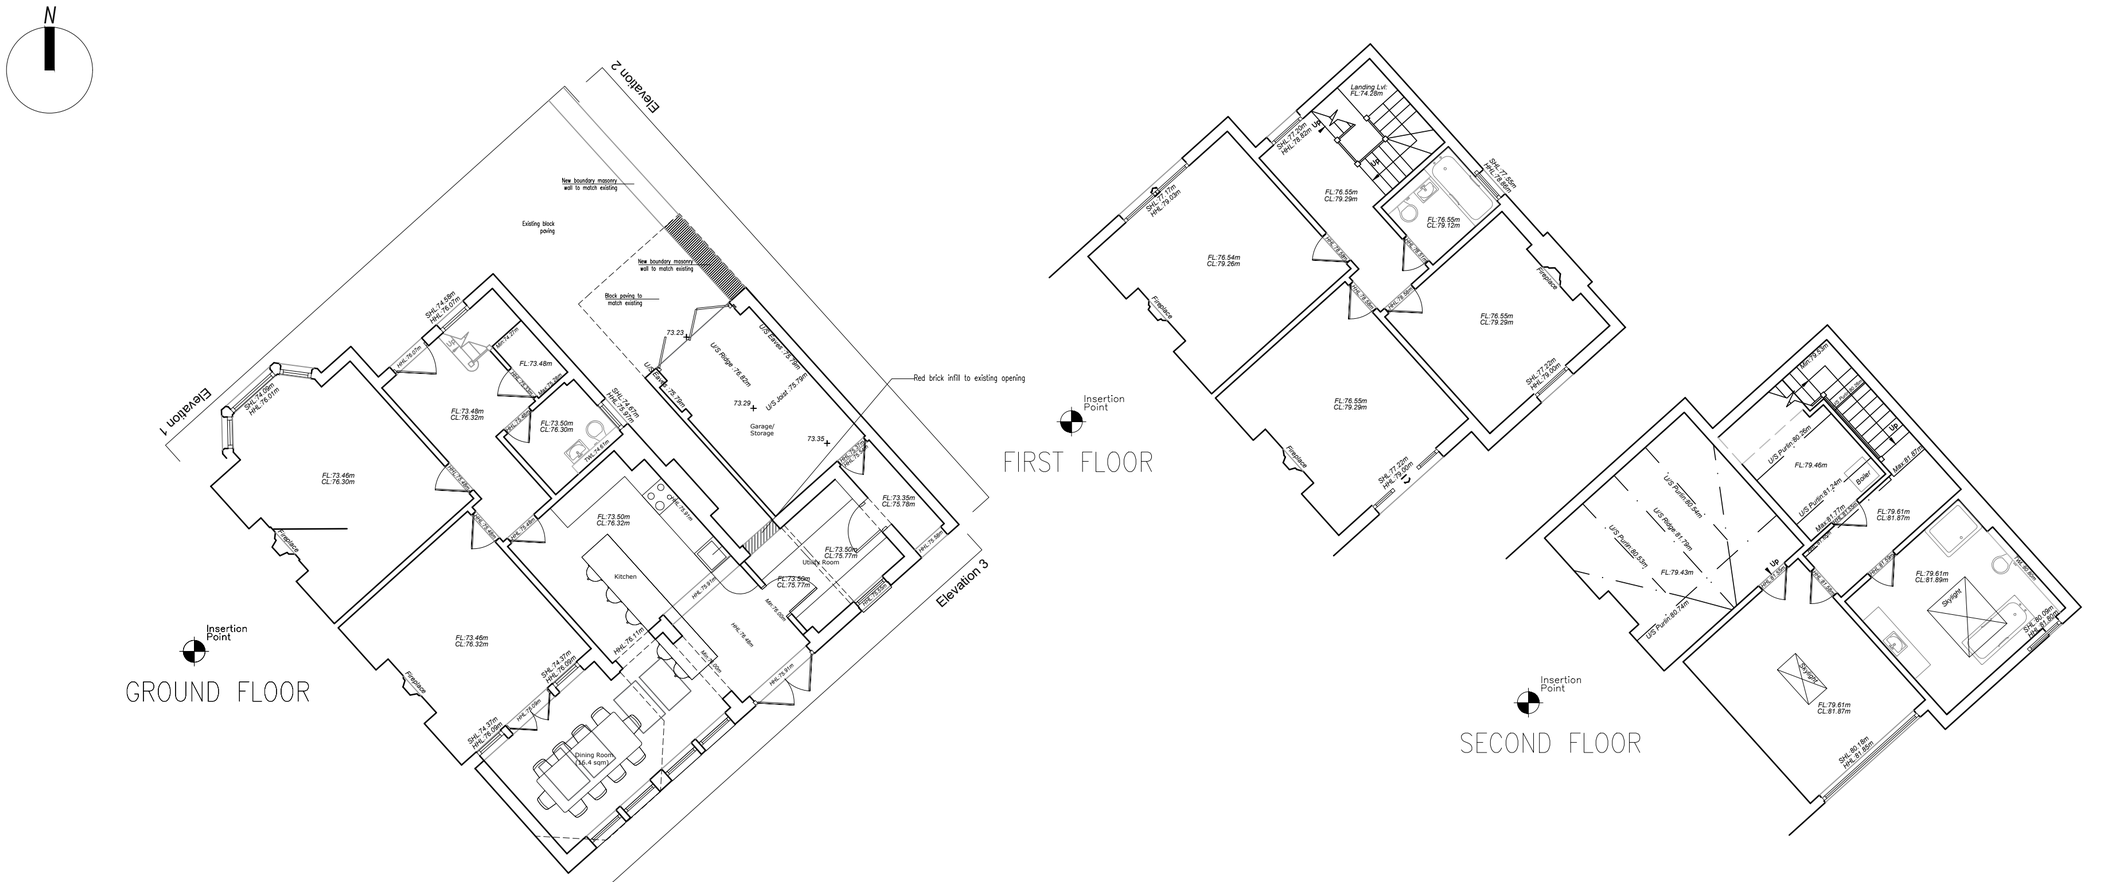


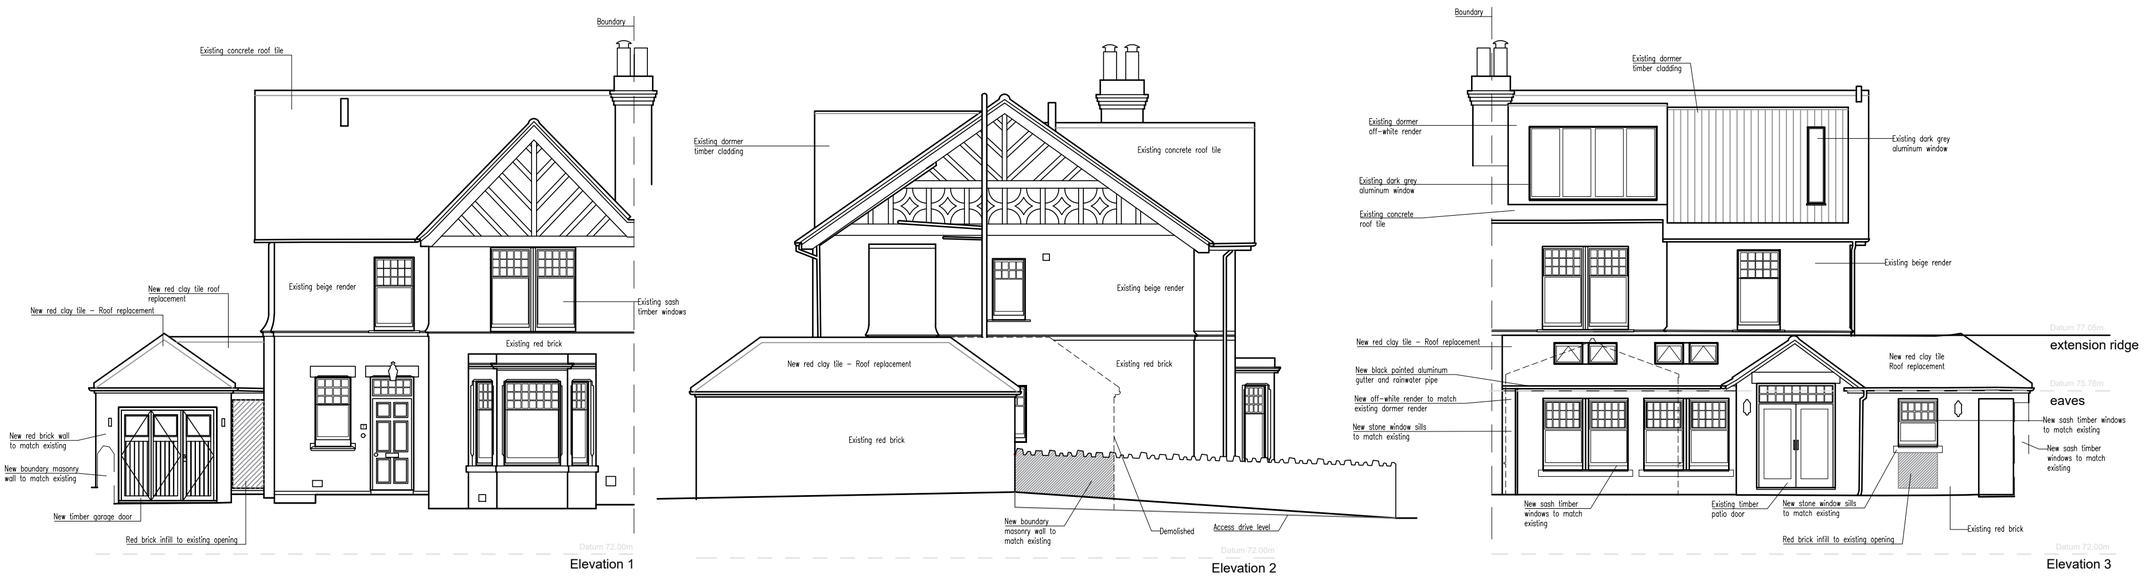

0 1 2 3 4 5 10m

scale bar

CLIENT Mr&Mrs Steventon	
STATUS: PLANNING	
PROJECT DESCRIPTION: Extension to 7 Lime Avenue, Duffield	
DRAWING TITLE: Plans and Elevations as Proposed	
DRAWN BY: FCL	CHECKED BY: -
DRAWING NUMBER: 005	REVISION: -
SCALE: 1:100 @A2	DATE: February 2022
DRAWING REF: 2201-005	

© COPYRIGHT EXISTS ON THE DESIGNS AND INFORMATION SHOWN ON THIS DRAWING: The Contractor must verify all dimensions on site before making shop drawings or commencing work of any kind. No dimensions to be scaled from this drawing. Architect to be notified of any discrepancies in dimensions immediately