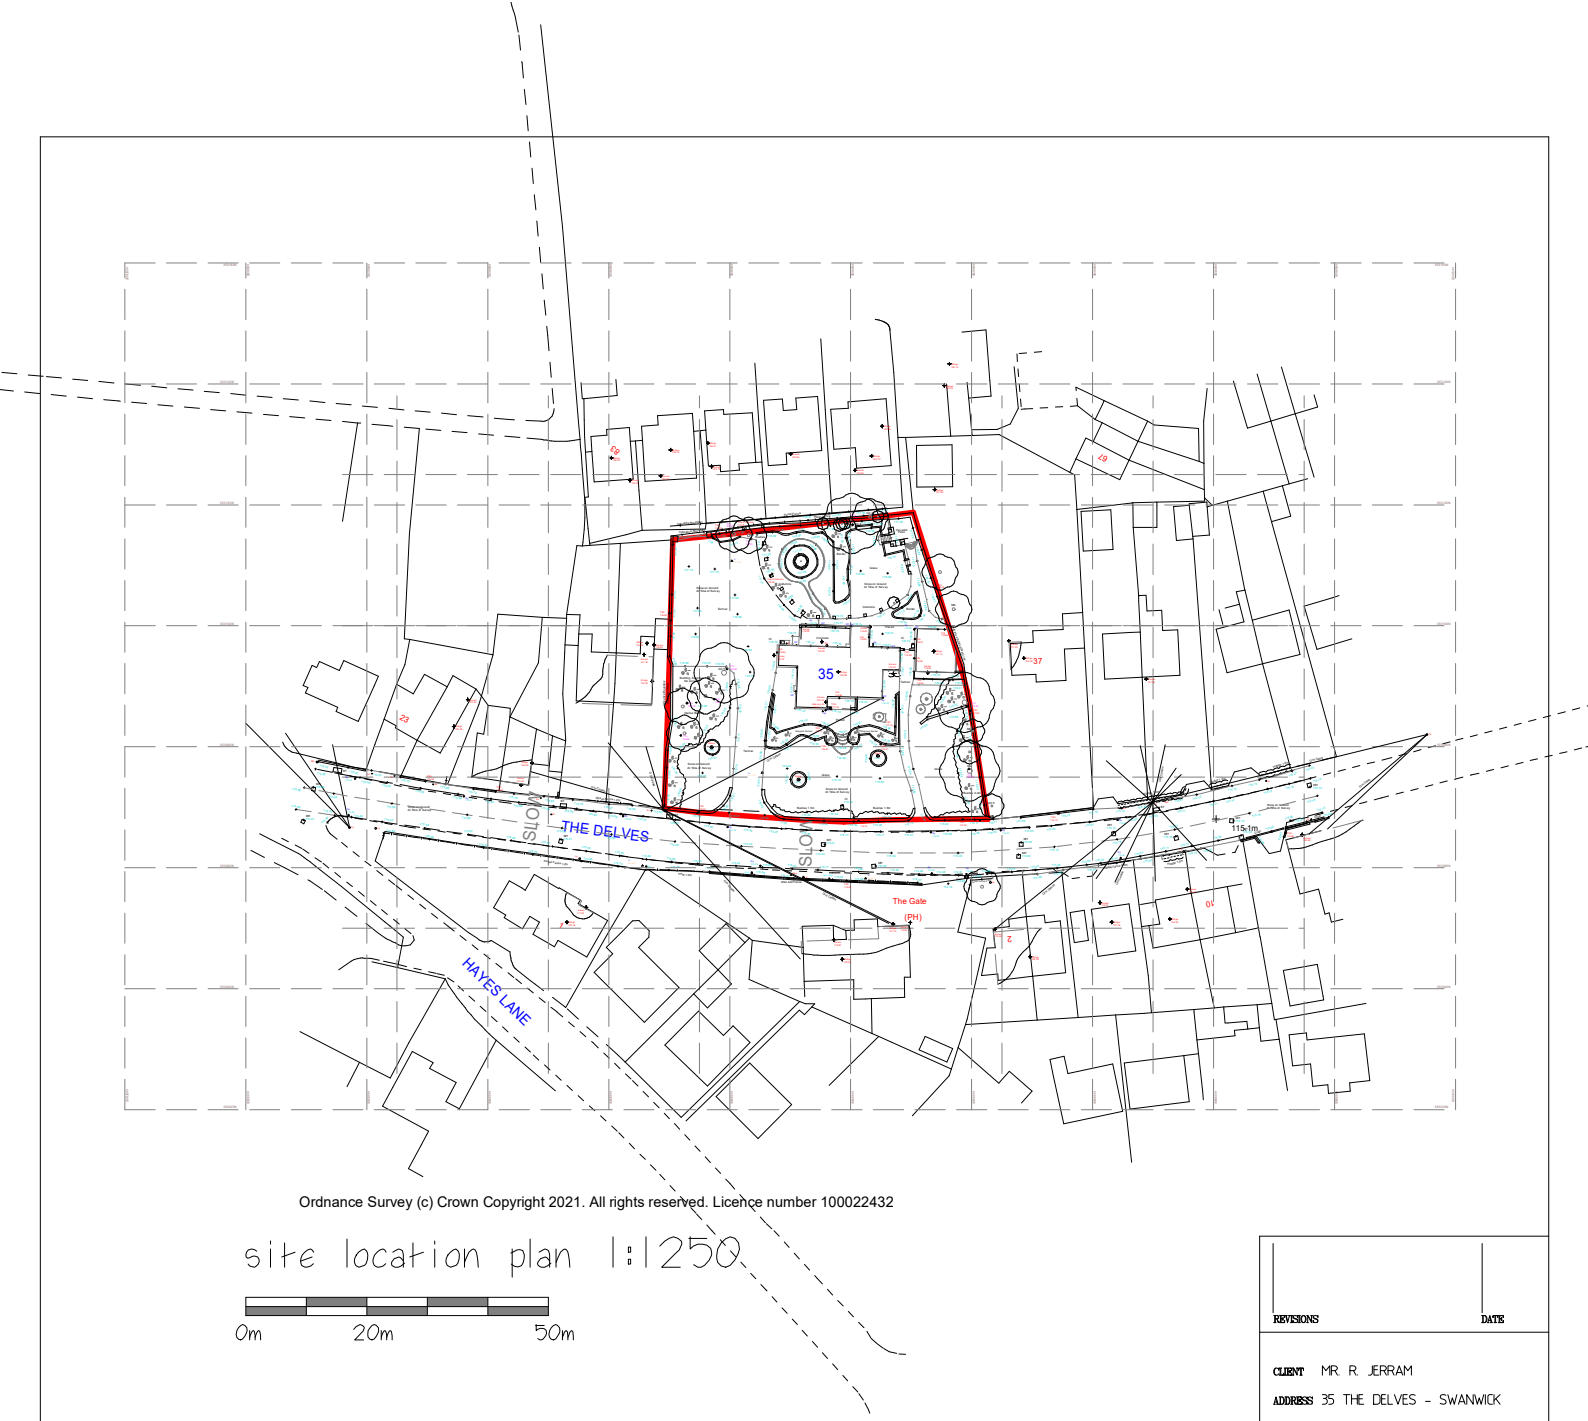


Ordnance Survey (c) Crown Copyright 2021. All rights reserved. Licence number 100022432

site location plan 1:1250

0m 20m 50m

REVISIONS	DATE

CLIENT MR. R. JERRAM

ADDRESS 35 THE DELVES - SWANWICK

PROJECT PROPOSED RESIDENTIAL DEVELOPMENT

DRAWING SITE LOCATION PLAN

SCALE 1:1250

DATE APRIL 2022

DWG No. PA/21-019 EX 81 01

PILKINGTON ARCHITECTURE
29A STRETTEA LANE
HIGHAM
ALFRETON
DERBYSHIRE
DE55 6EJ

Tel : 01773 843333
jon@pilkington-architecture.co.uk

This drawing is copyright.
Contractors must check all dimensions on site, working only from grid & figure dimensions.
Discrepancies must be reported to the designer before work is done.