

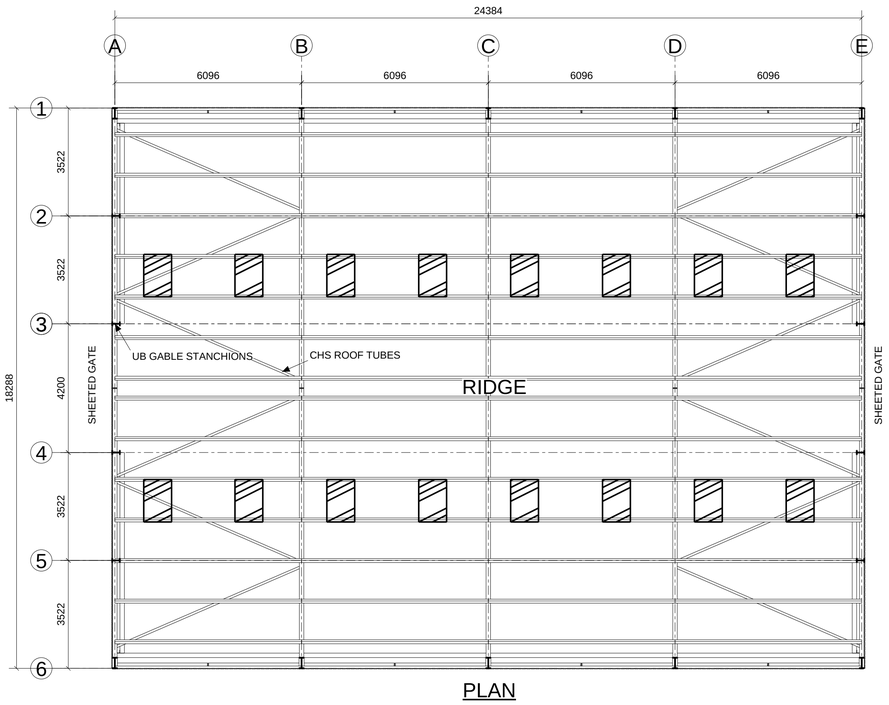



PLAN

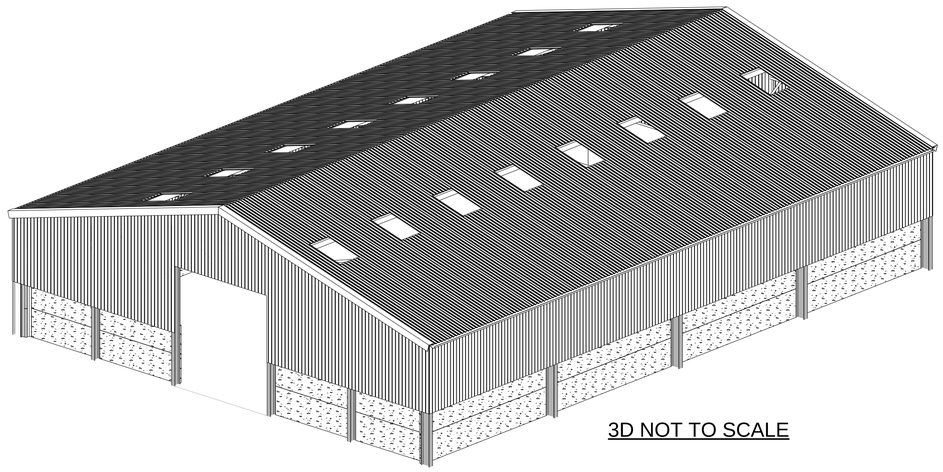


3D NOT TO SCALE

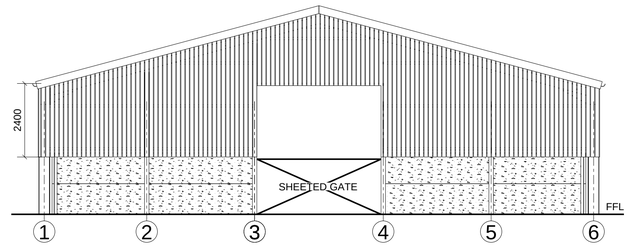

END ELEVATIONS IDENTICAL

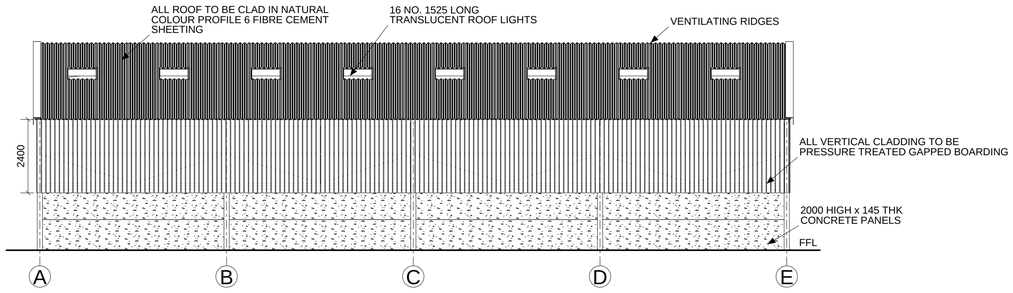

SIDE ELEVATIONS IDENTICAL

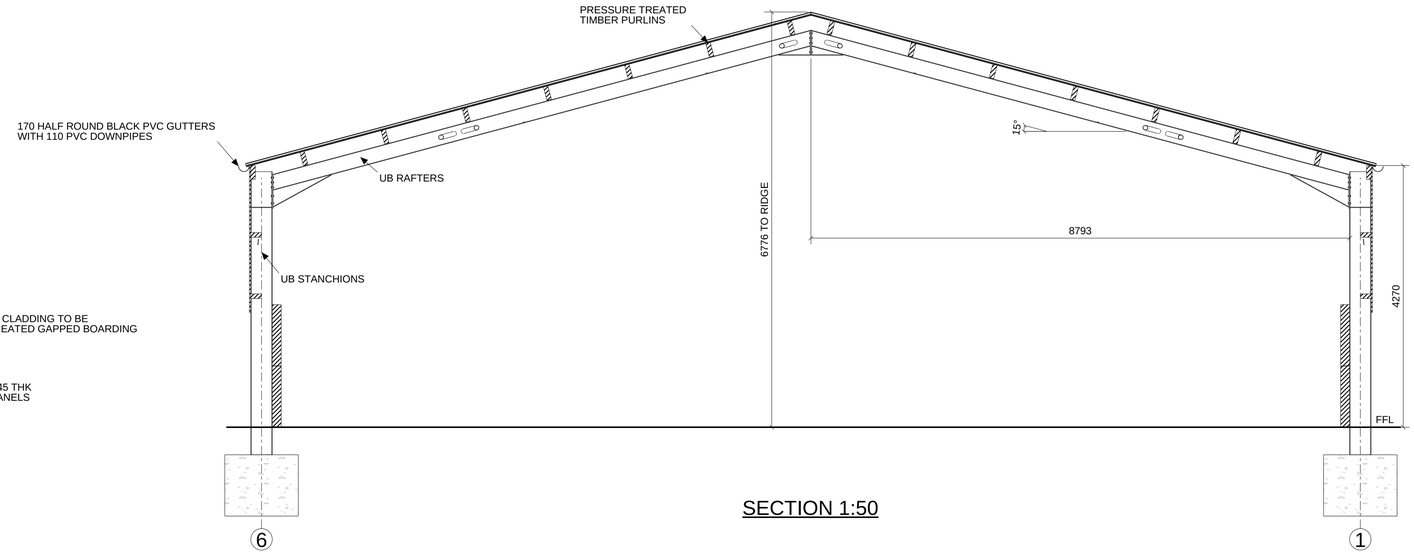

SECTION 1:50

ALL STEEL TO BE HOT DIP GALVANISED

Scale	1:100 AT A1
Drawn	ADS
Date	19.08.2021

De Ville & Lear Ltd
CONSTRUCTIONAL ENGINEERS
Mill Lane Works
Roston, Ashbourne DE6 2EE
Telephone: 01335 324302
Fax: 01335 324568

PROPOSED ELEVATIONS PLAN FOR MR LAING

PETTY CLOSE FARM , KIRK LANGLEY

Revision Date

Drawing No.
[1]
21173

Tekla Structures