

Existing Road Side Elevation

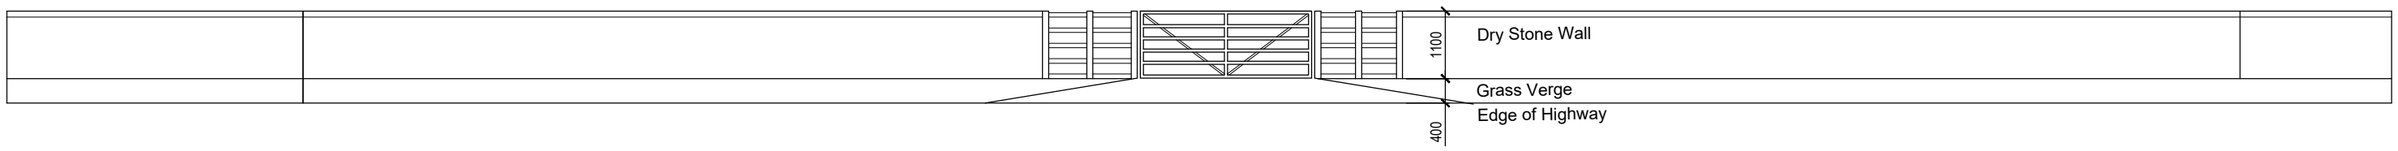

Proposed Road Side Elevation

Revisions:

0 1 2 3 4 5 metres

JULIAN OWEN ASSOCIATES
ARCHITECTS
276 Queens Road
Beeston, Nottingham
NG9 2BD
t 0115 922 9831
f 0115 922 4616
e enquiries@julianowen.co.uk
www.julianowen.co.uk

All Dimensions are Approximate
Do Not Scale Directly From the Drawing
All Dimensions to be Checked and Confirmed on Site
Read In Conjunction with the Specification

Job: New Access - Farnah Green

Title: Existing and Proposed Elevations

Date: Apr 22 Scale: 1:100

Drawing Size: **A3**

Drawing No: **2022/203**

Richard 11/05/2022 14:41 PM 2022 Farnah Green AD.dwg